AREAS

Unit	Int. Area	Ext. Area	Total Area
3	103sq.m	13 sq.m	116 sq.m
4	102 sq.m	14 sq.m	116 sq.m

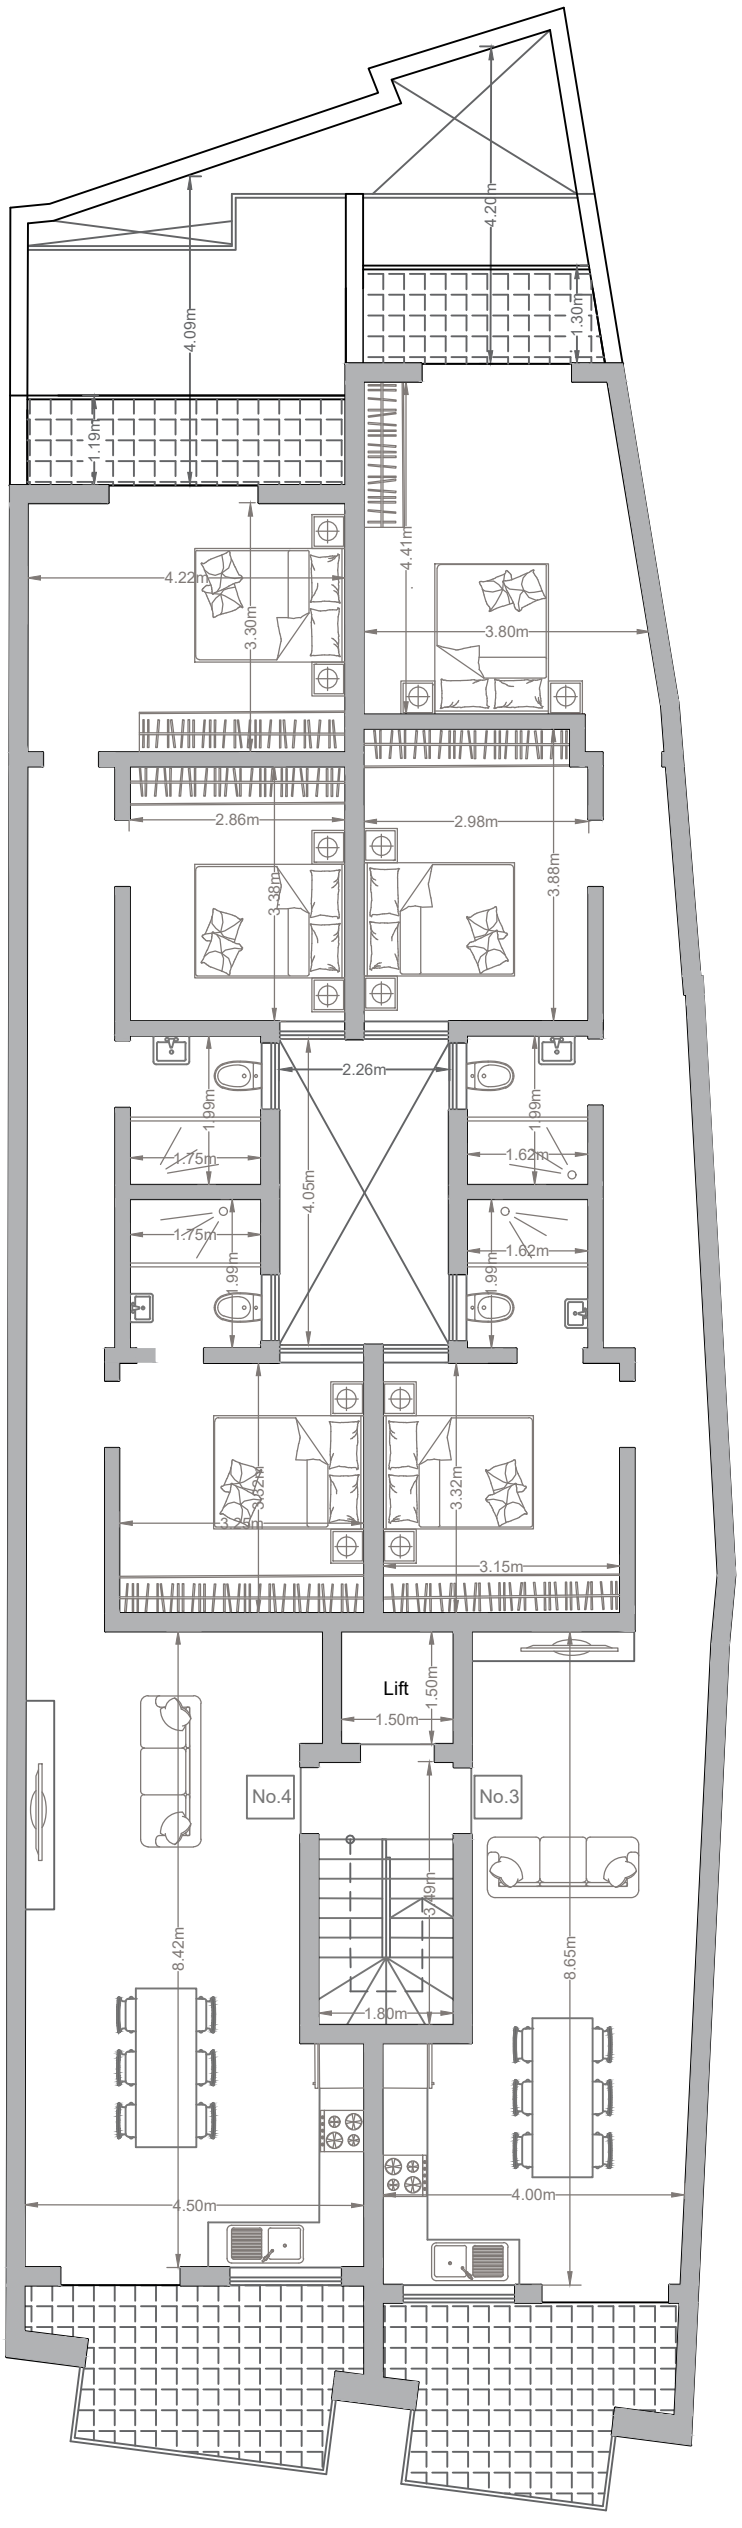

PROPOSED SECOND FLOOR PLAN

SCALE 1:100