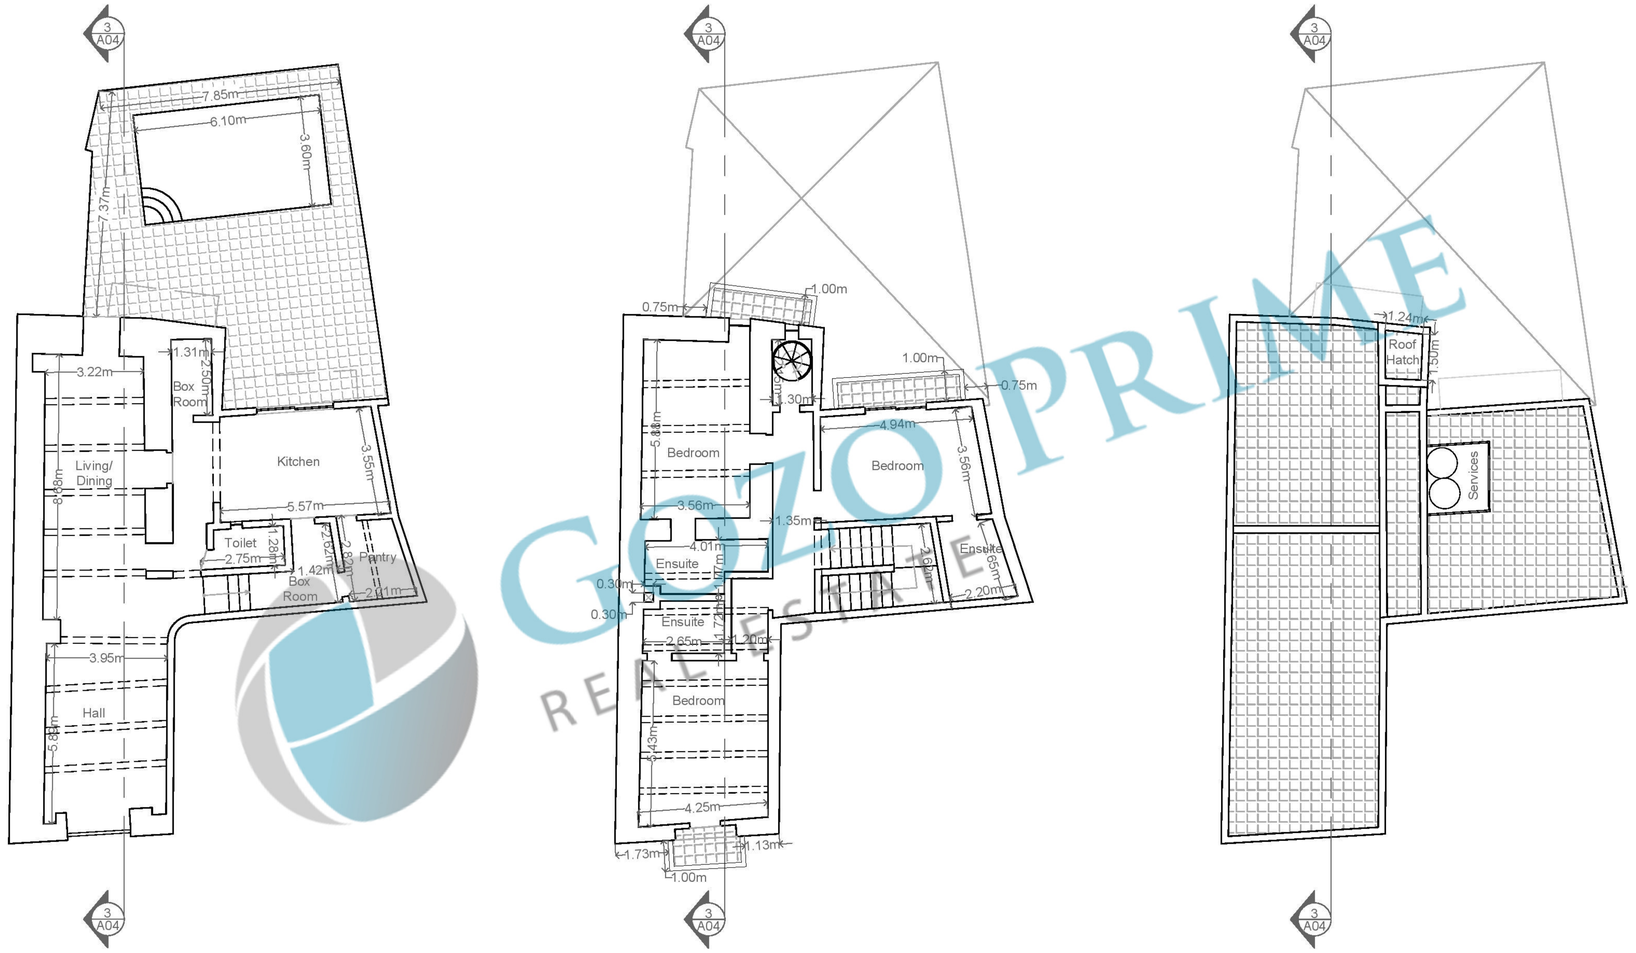

01 A03 Proposed Ground Floor Plan
Clean Copy Scale 1:100 on A1

02 A03 Proposed First Floor Plan
Clean Copy Scale 1:100 on A1

03 A03 Proposed Roof Plan
Clean Copy Scale 1:100 on A1

Legend

0 2.00m 4.00m 6.00m 8.00m
Scale 1:100

Rev.	Date	By	Description

Client

Project Location

Project Description

Drawing Title

Drawn By | Checked By

Scale | Date

Project Number | Drawing Number | Revision

GOZO PRIME REAL ESTATE

Created by Paint X