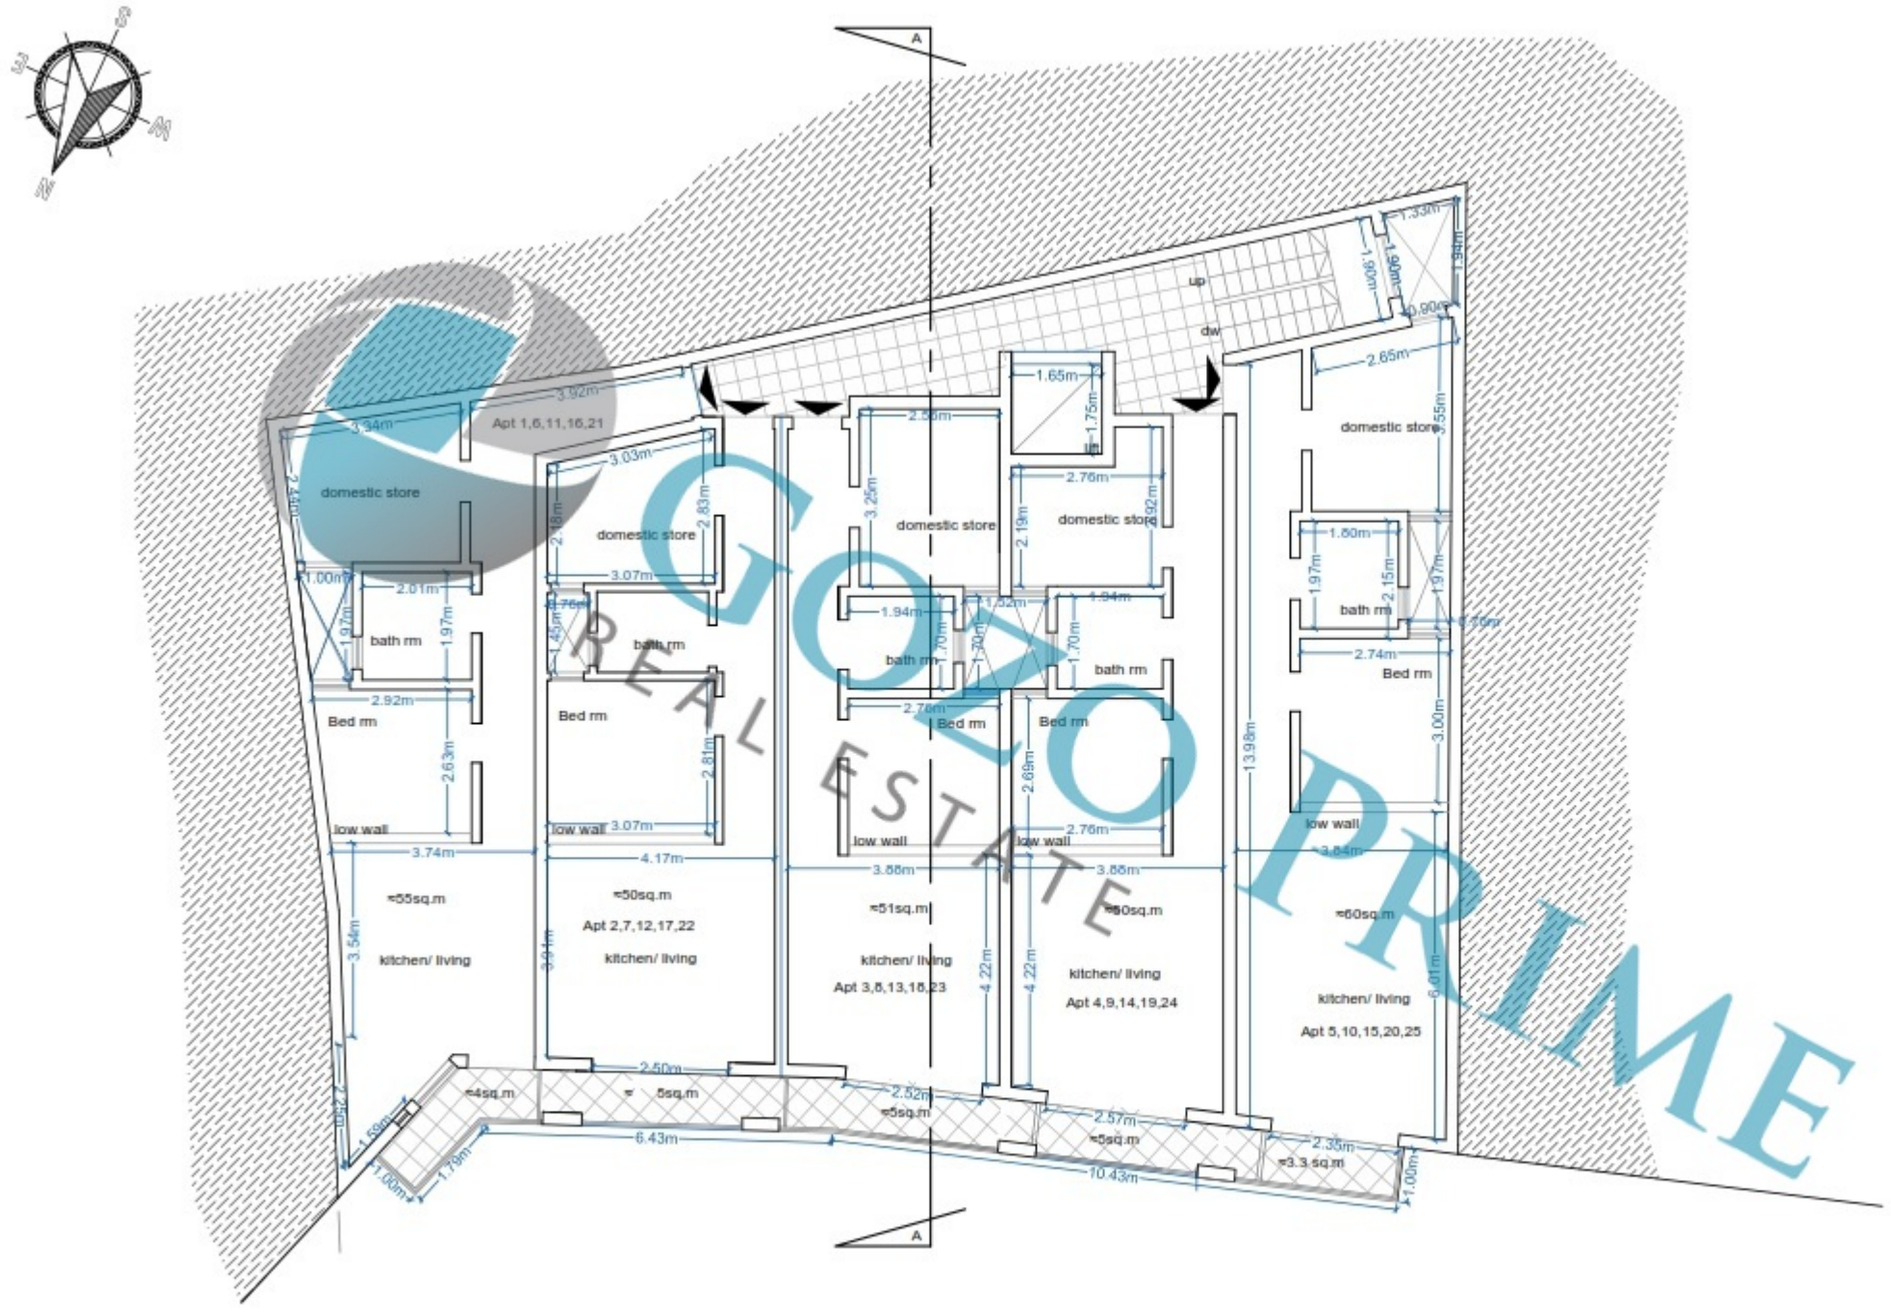

Proposed Typical levels 1-5

Proposed_plans_Typical levels 1-5

Proposed plans_ level 6 Receded level

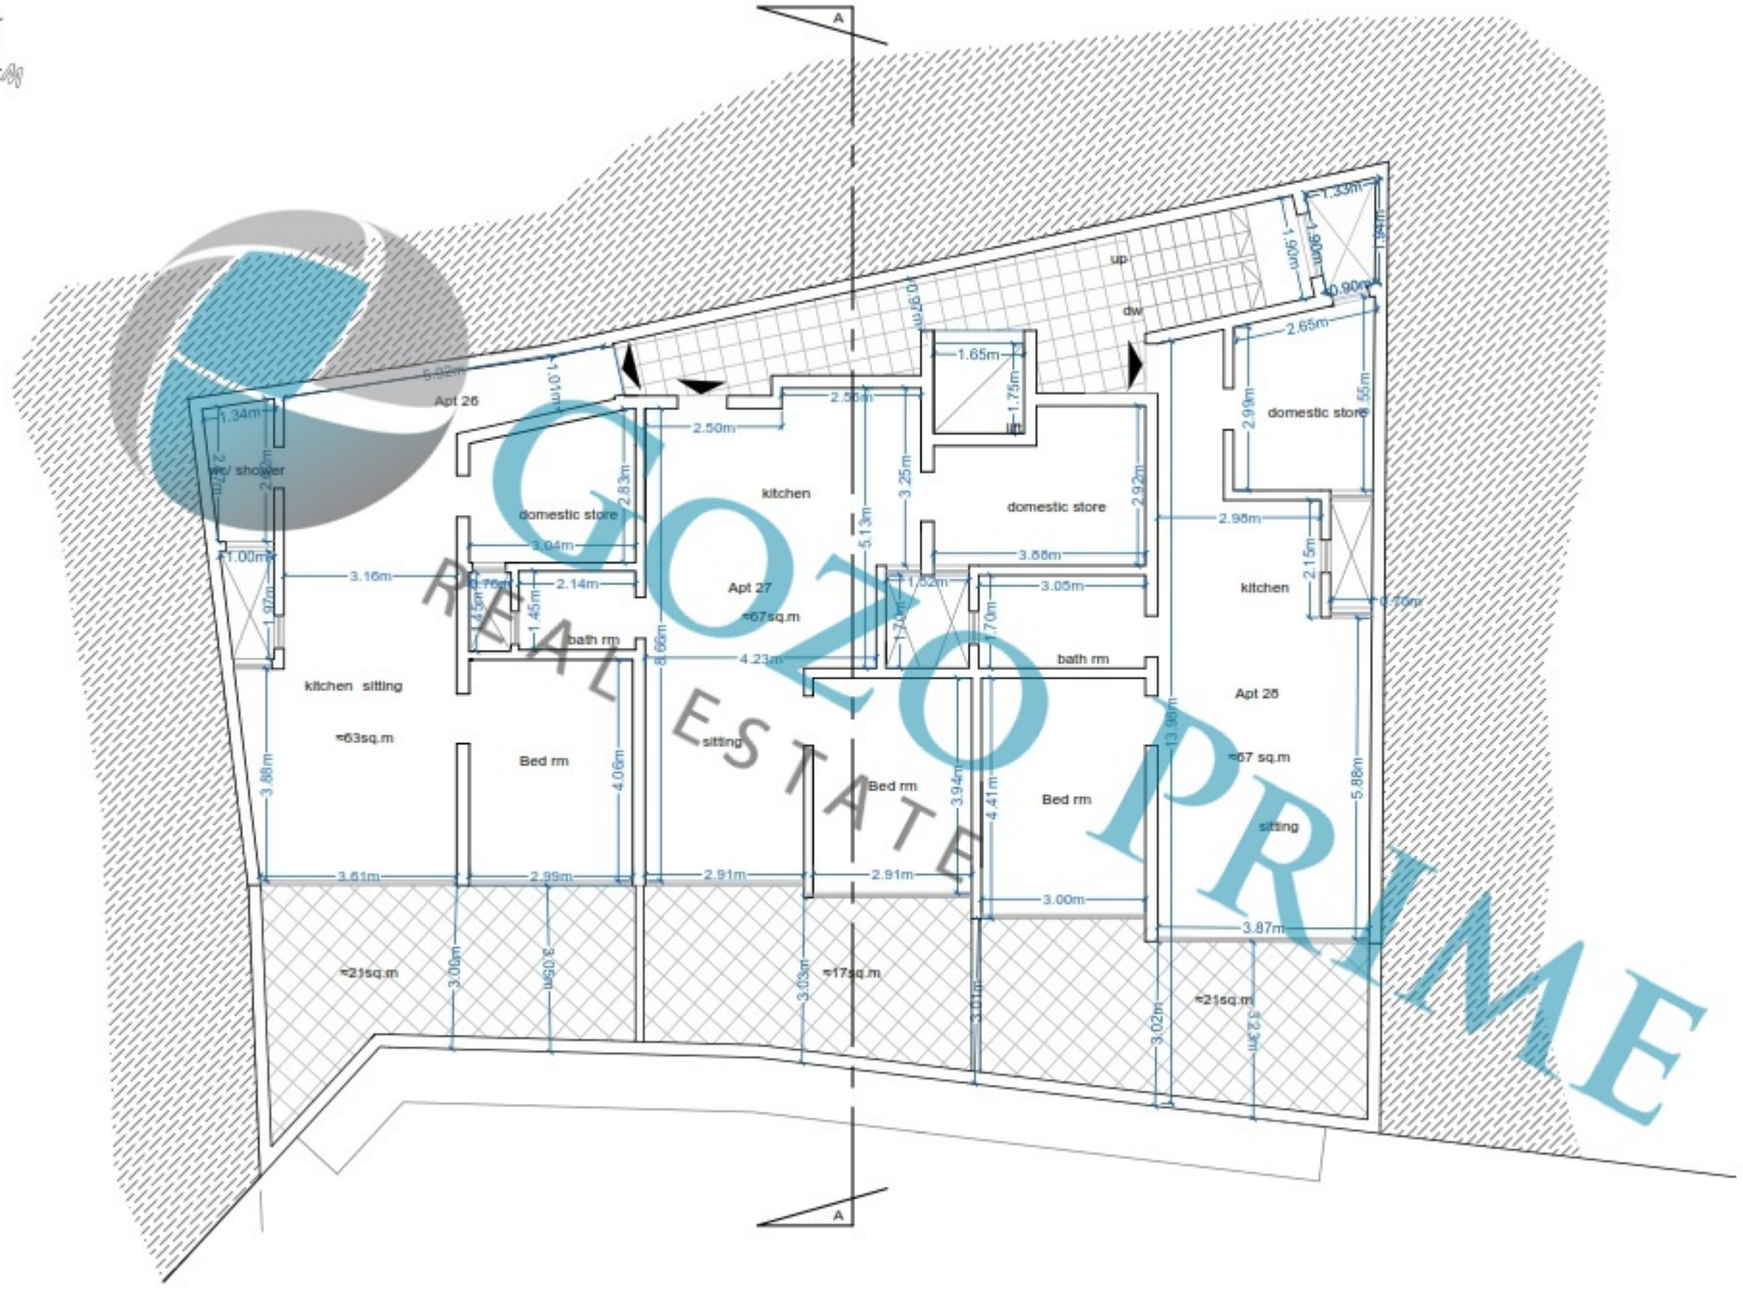

Receded Level

Proposed Roof Level

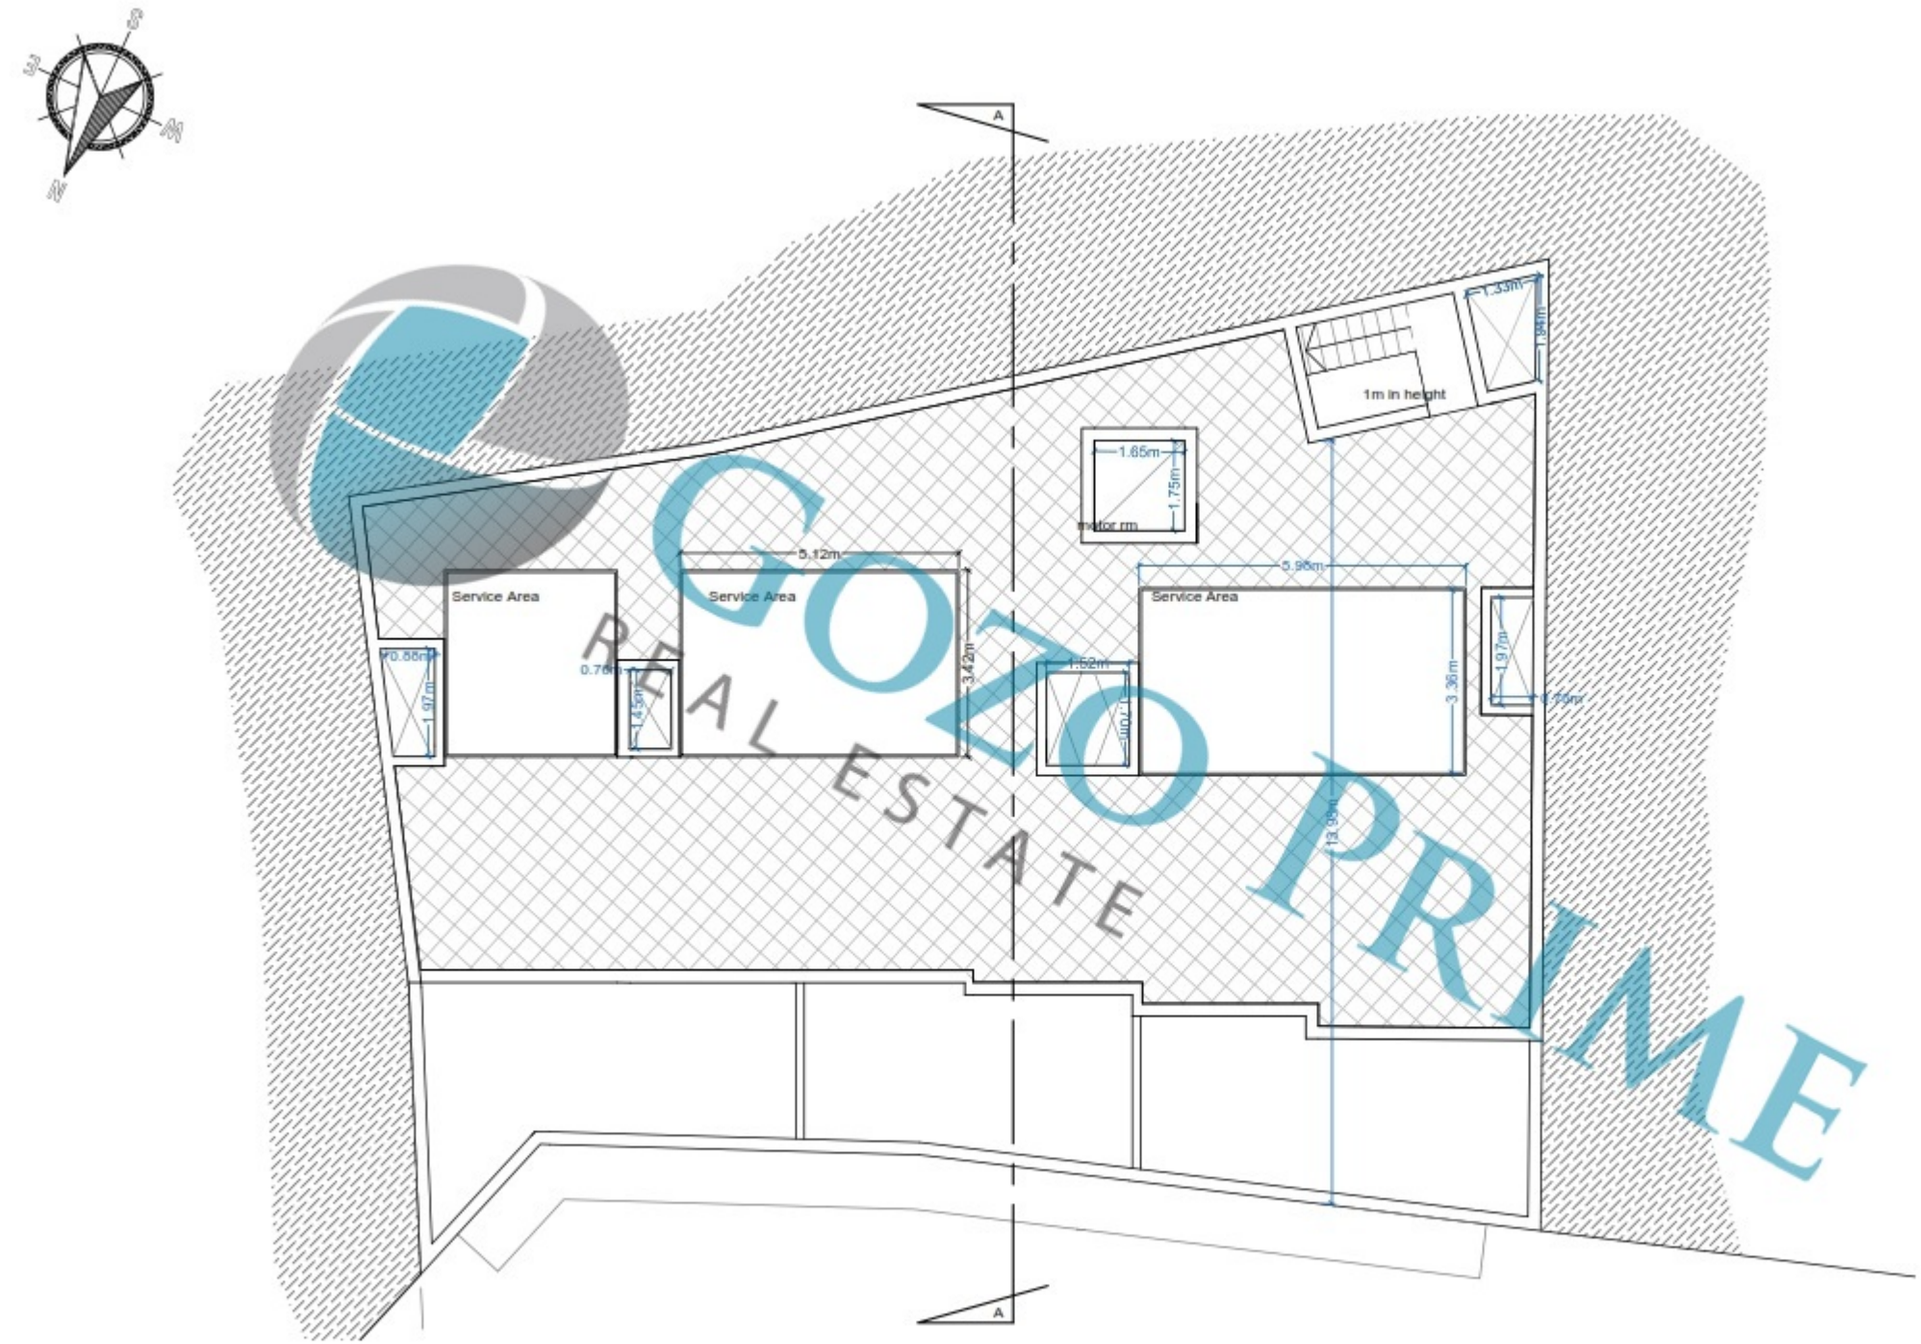

GOZO PRIME
REAL ESTATE

0 1 2 3 4 5 6 7 8 9 10

Roof Level

NOTE : FACADES ARE TO BE FINISHED
RENDERED IN COLOURED GRAFFIATO AND TRAVERTINE CLADDING AS SHOWN

: BALCONY RAILINGS ARE TO BE IN TEMPERED GLASS/
ALUMINIUM BALUSTERS & HANDRAIL

: ALL APERTURES ARE TO BE IN WHITE ALUMINIUM

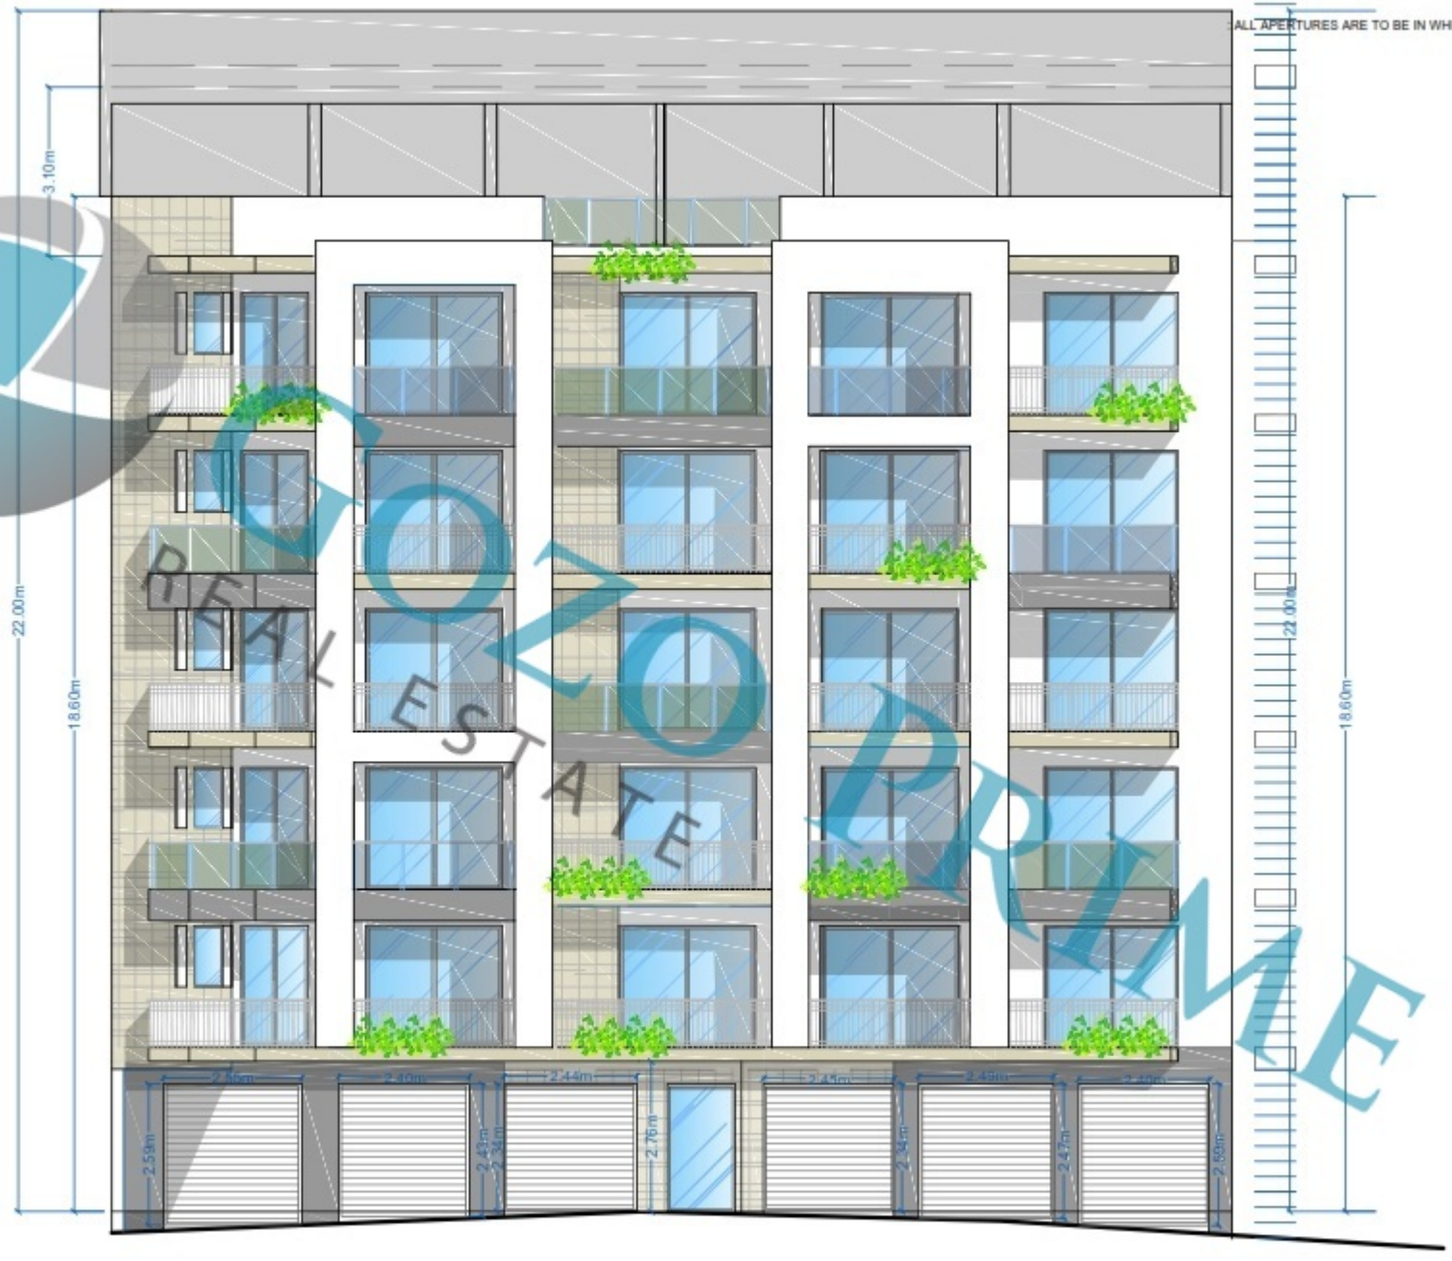

REAL ESTATE
GOZO PRIME

Proposed Elevation as seen from Triq Punici

Proposed Elevation

Section

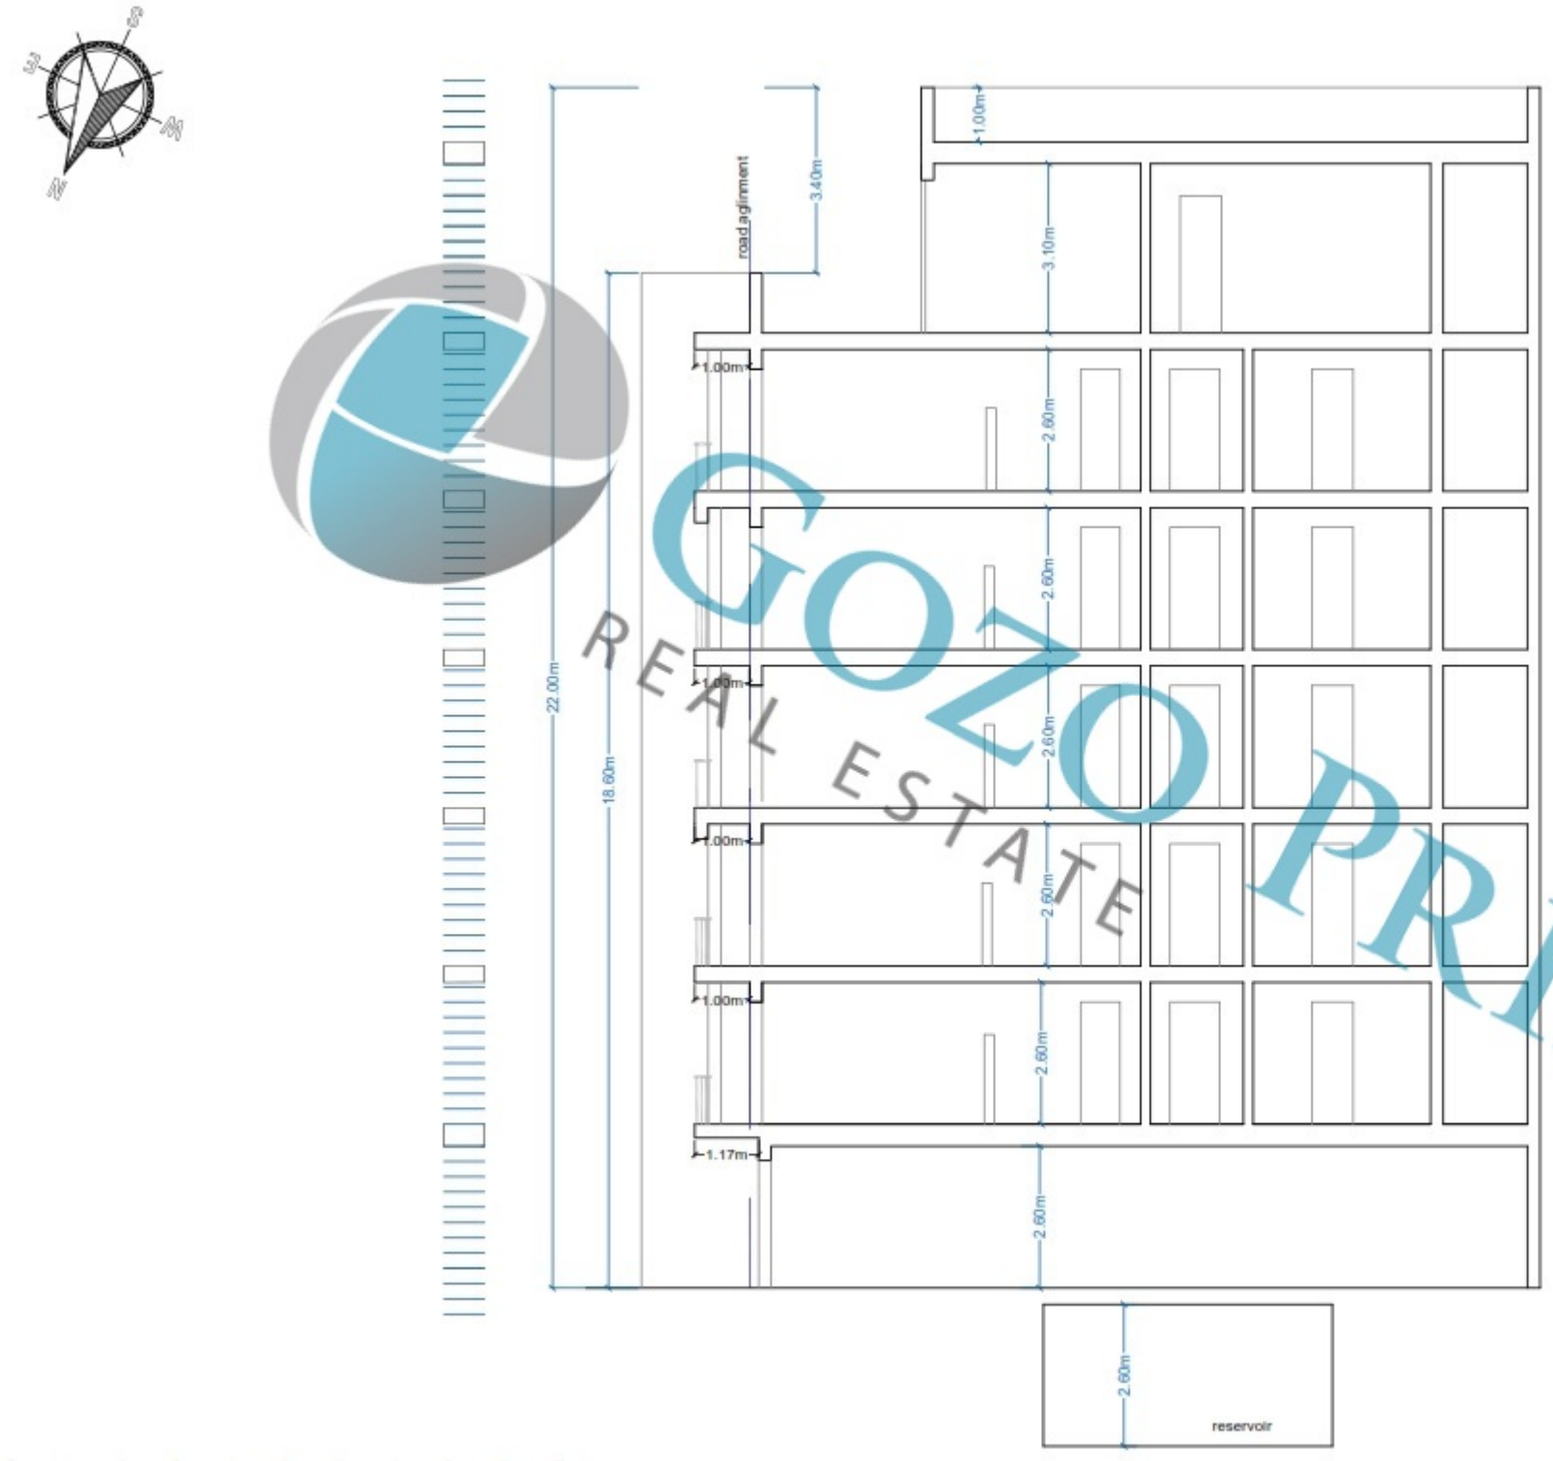

GOZO PRIME
REAL ESTATE

Section A-A

Proposed plans Level 0

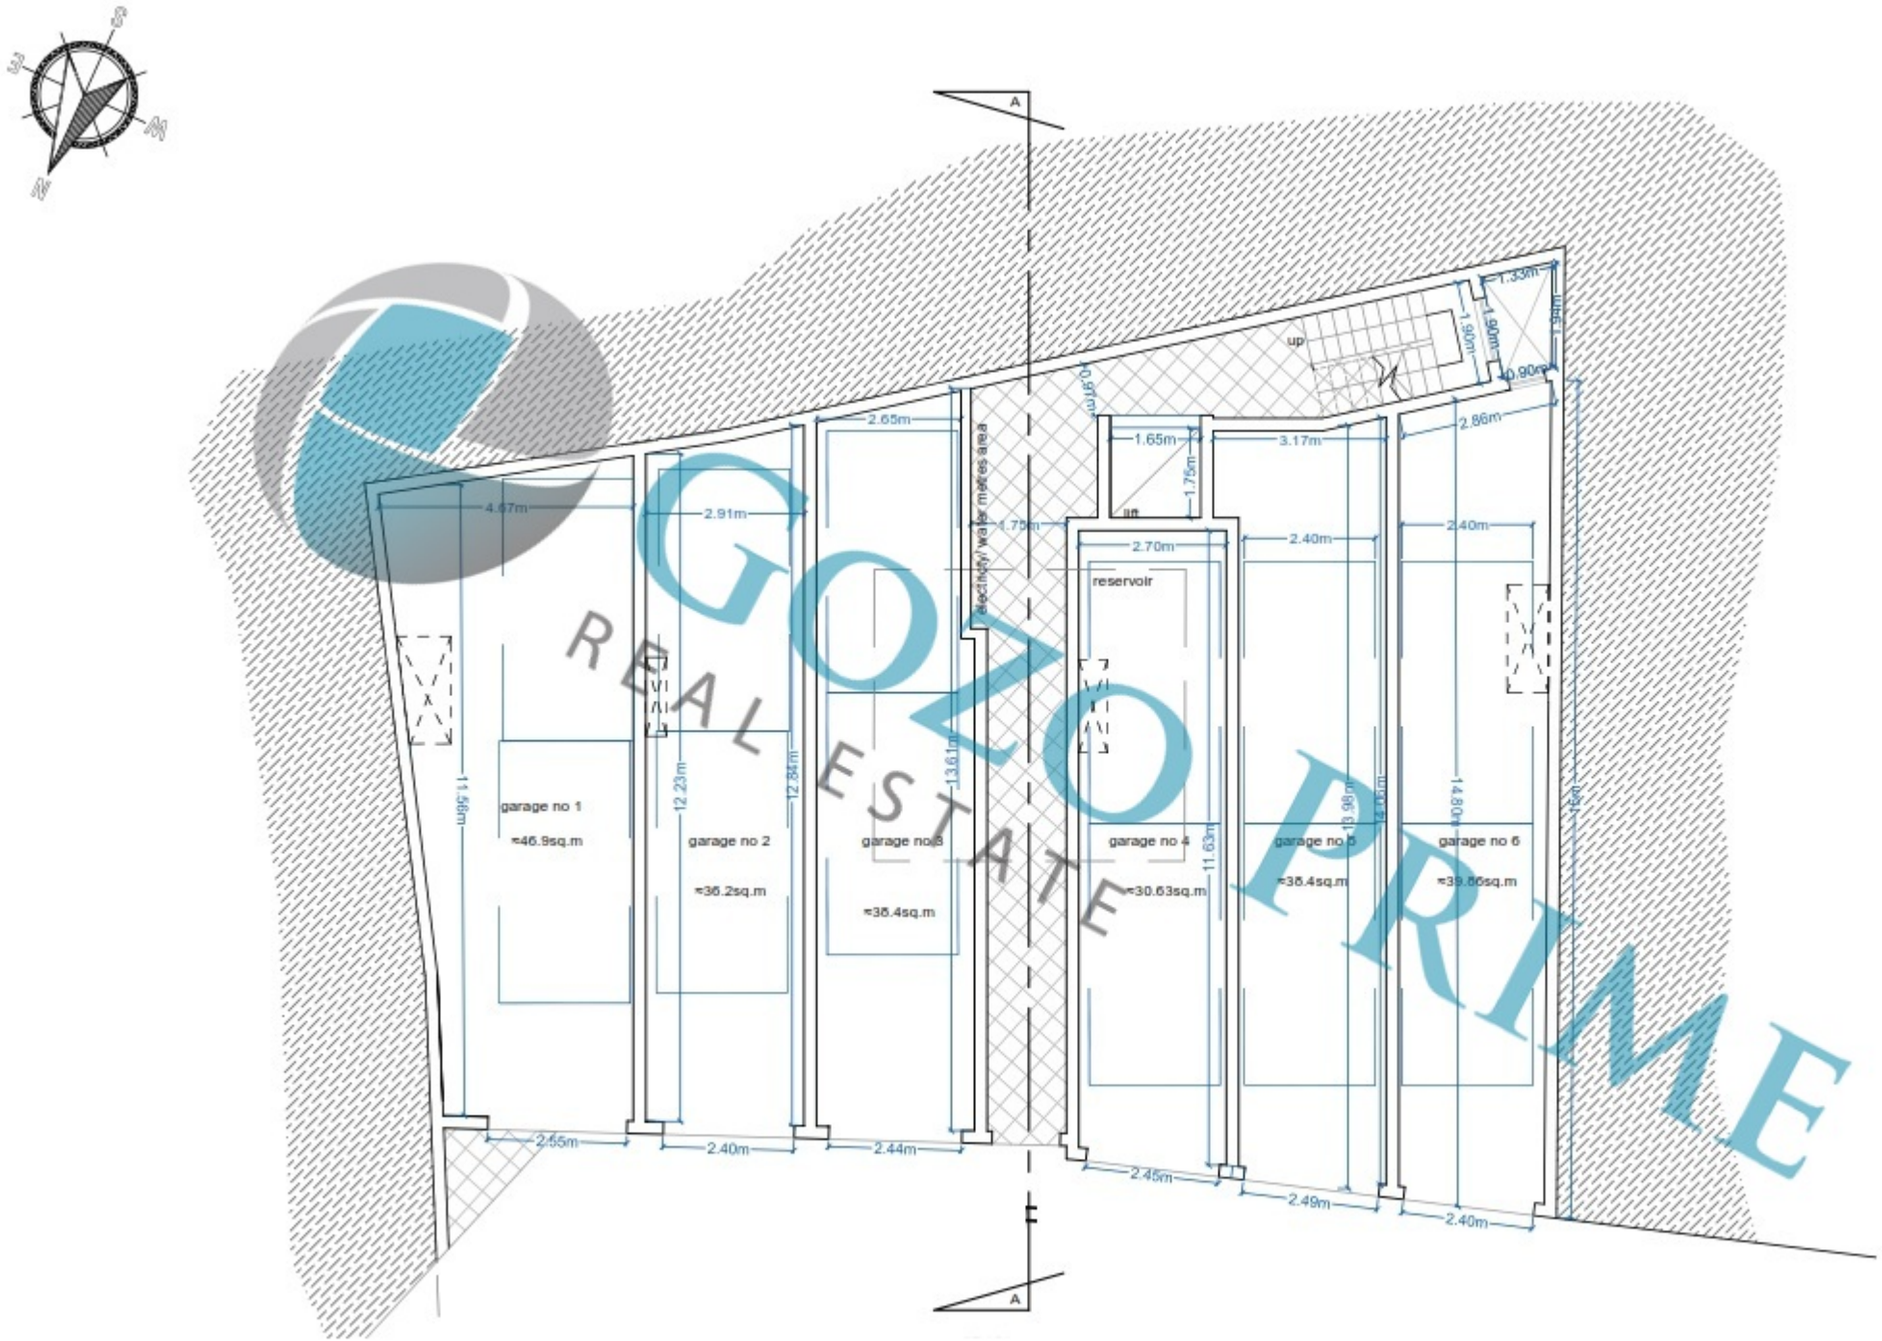

GOYO PRIME REAL ESTATE

Proposed level 0