53c
Planning Commission – Within Development Scheme - Approved
4/2/22
This is an electronic stamp and does not require a signature.

PROPOSED Elevation
Scale 1:50

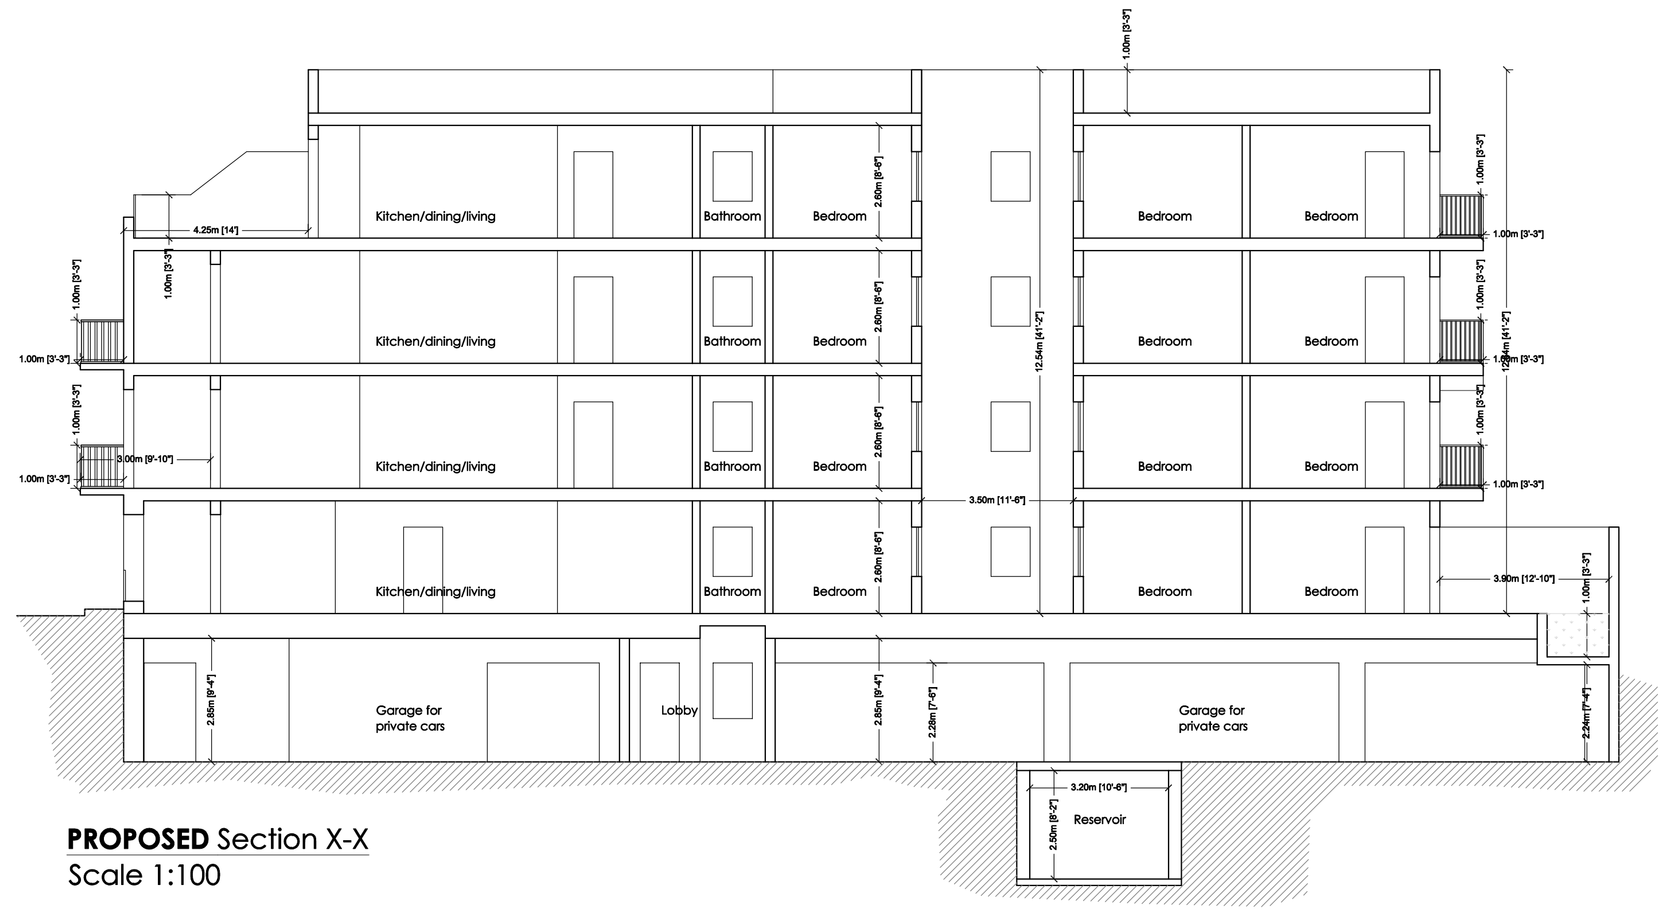

PROPOSED Section X-X
Scale 1:100

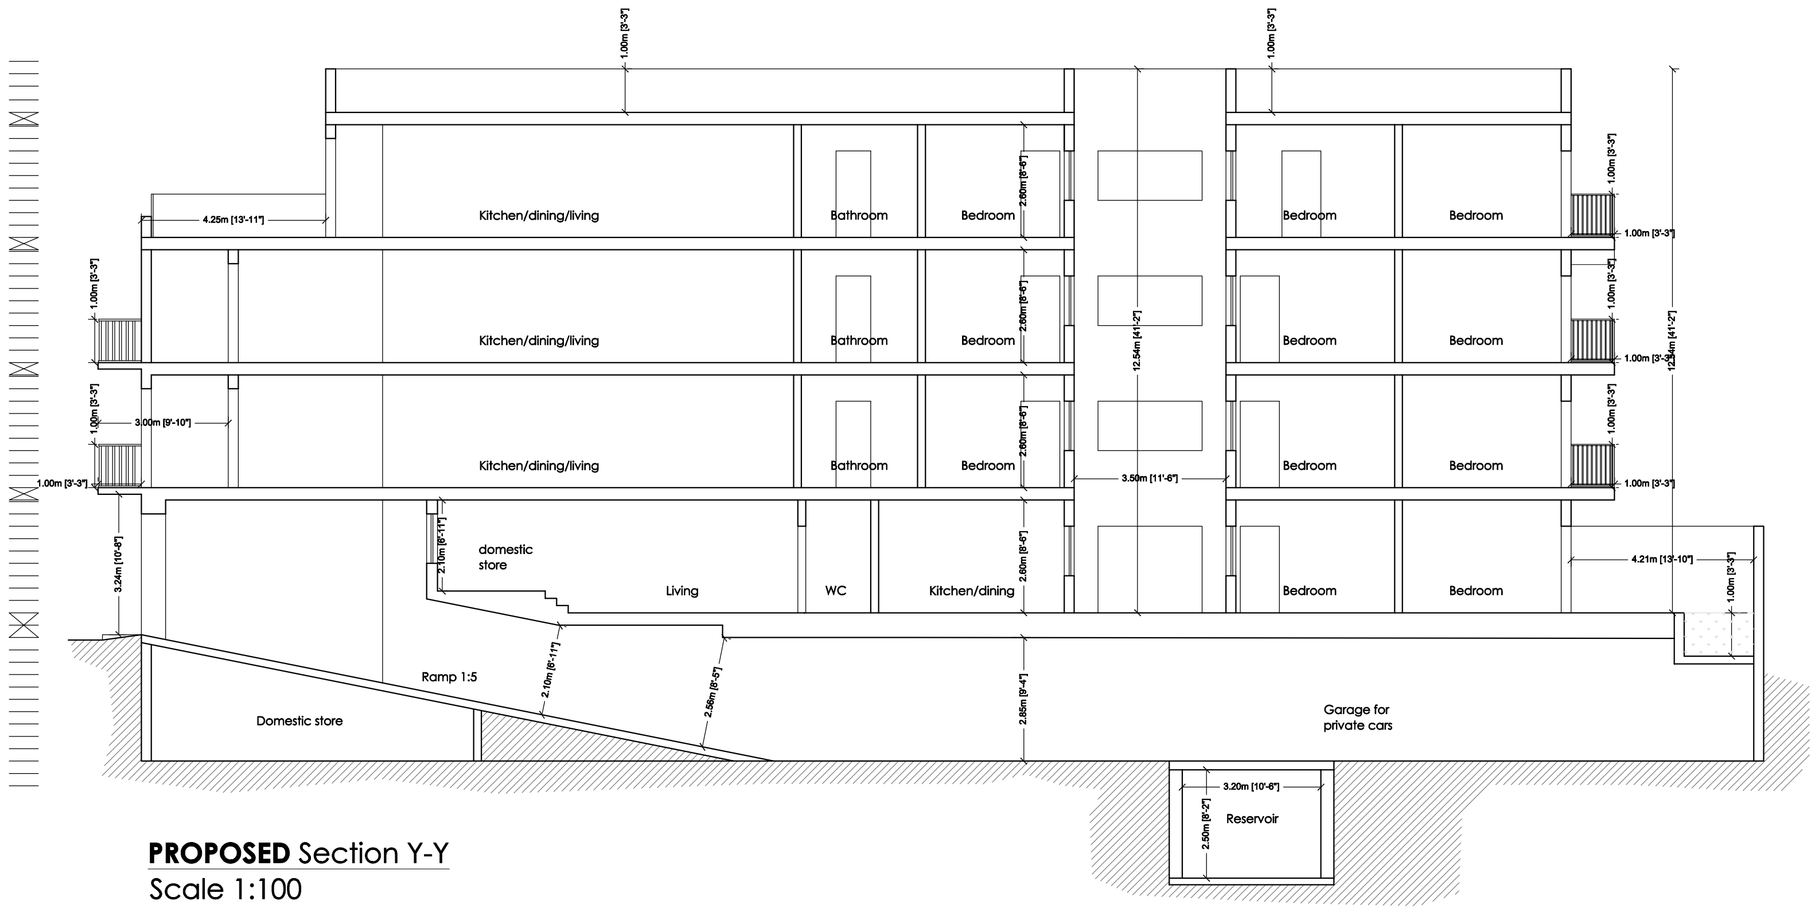

PROPOSED Section Y-Y
Scale 1:100

FACADE MATERIALS:

1. Black aluminium apertures;
2. Black aluminium railings;
3. Franka masonry unpainted.

client	Mr. C. Cassar
site	Site off Triq is-Saghtar, Victoria
description	To excavate site to construct reservoir and garage for private cars at basement levels, ten maisonettes at upper levels, with terraces and second floor and two penthouses at recessed floor levels.
title	Elevation and Sections
date	May 2021
scale	1:50; 1:100
drawing no.	03
file ref	C05-21
drawn by	RC

rev	date
01	21.06.21
02	17.06.21
03	10.09.21
04	14.11.21
05	15.11.21

note:
1. This drawing is the sole property of Architect Deborah Busuttil. It should not be copied or transmitted by any means, in part or whole without the permission of the Architect.
2. Do not scale from this drawing. Dimensions to be checked by the Contractor and are to be his responsibility.
3. Any discrepancies to be reported to the Architect immediately on discovery.
4. All dimensions are in millimetres unless otherwise stated.
5. All floor areas are approximate.

Perit Deborah Busuttil B.E.&A.(Hons) ARB RIBA UK
ARCHITECT - CIVIL ENGINEER - COST CONSULTANT - EPB ASSESSOR
A: 83, Sir Luigi Camilleri Street, Victoria, Gozo
10A, South Street, Valletta, Malta
M: +356 79821005
E: peritodeborahbusuttil@gmail.com

SCALE 1:50 METRES 0 1 2 3 4 5 6 7 8 9
SCALE 1:100 METRES 0 1 2 3 4 5 6 7 8 9 10 11 12 13 14 15 16 17 18

PA/04605/21 - 53c - Valid. Recommended for Approval. Planning Commission - Within Development Scheme - Approved - Deborah Busuttil (Perit) - 07/02/2022