Planning Commission – Within Development Scheme - Approved
4/2/22
This is an electronic stamp and does not require a signature.

Proposed Side Elevation
Scale 1:100

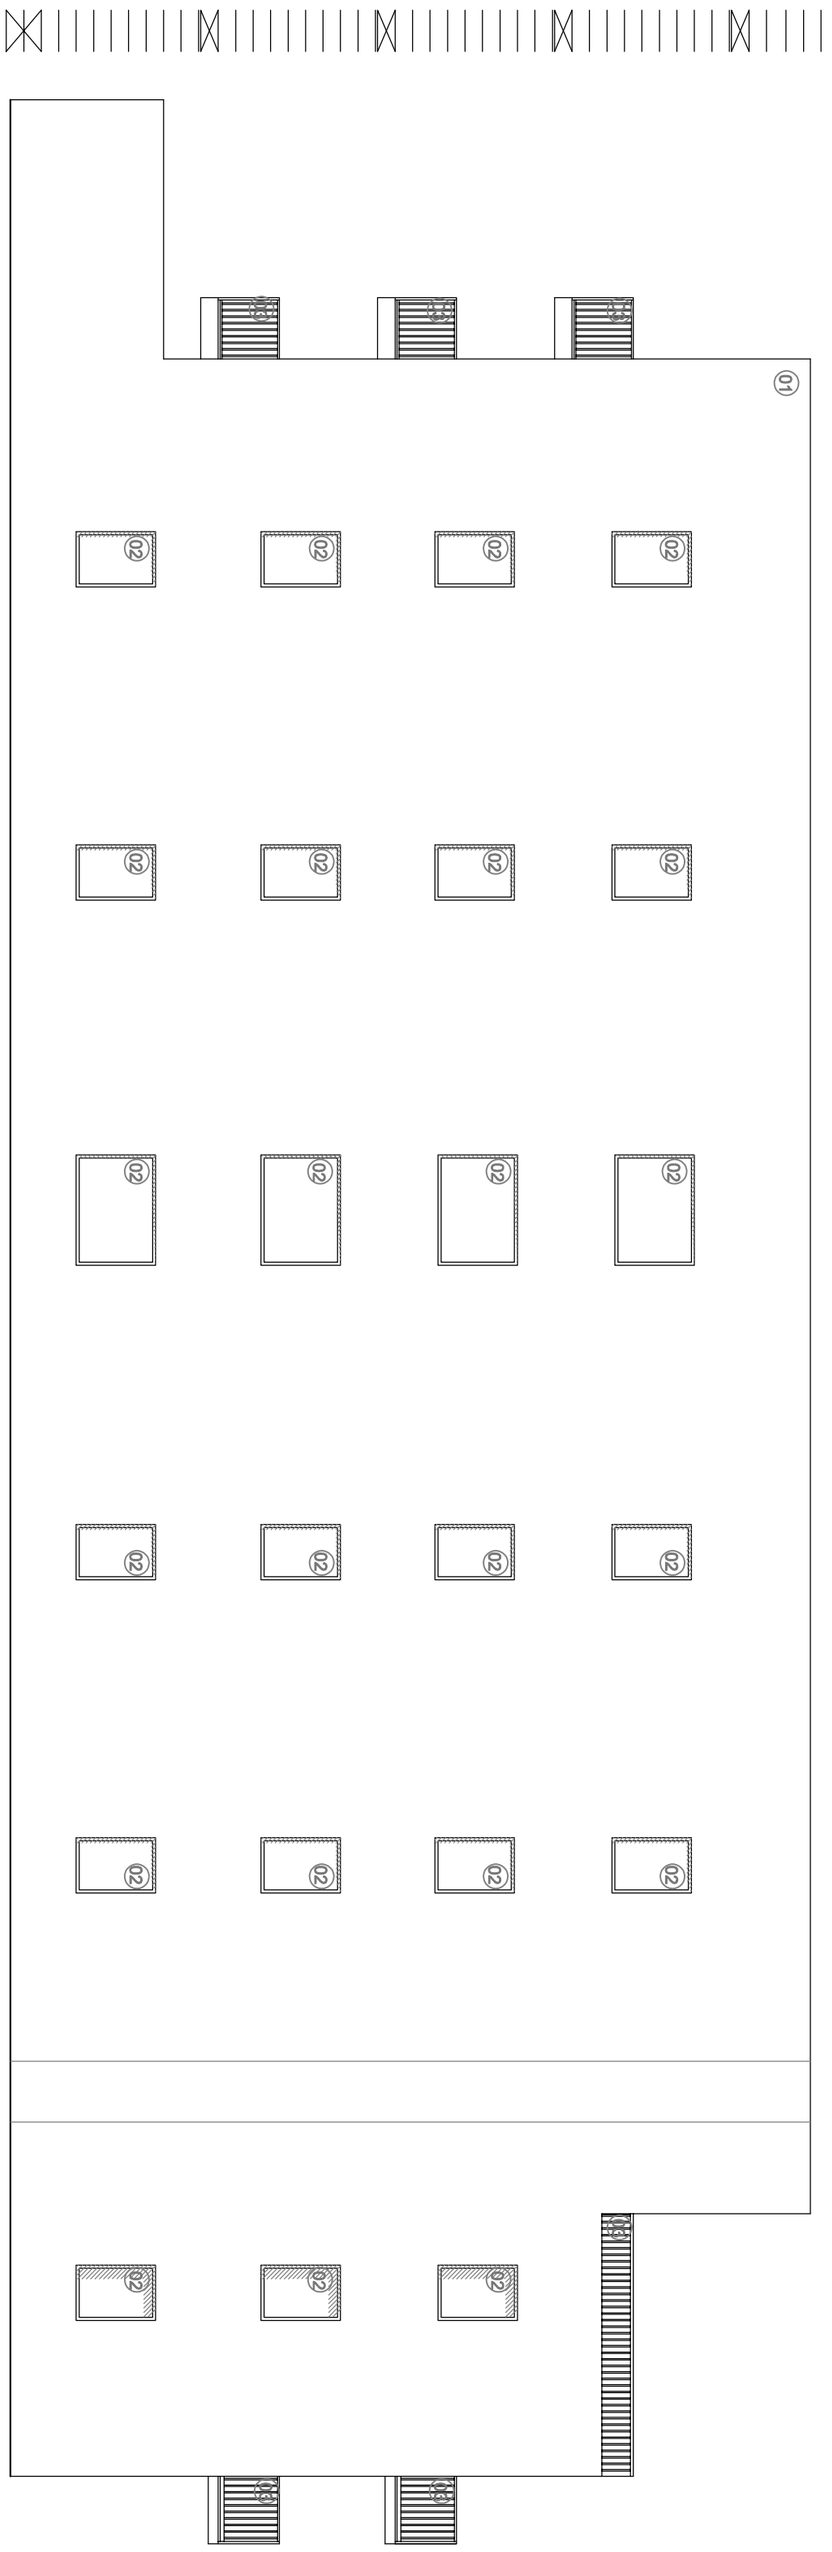

FACADE MATERIALS:

1. Franka masonry unpainted
2. False window painted in beige colour;
3. Wrought-iron railings.

Perit Deborah Busuttil B.E.&A.(Hons) ARB RIBA UK
ARCHITECT - CIVIL ENGINEER - COST CONSULTANT - EPB ASSESSOR

A: 83, Sir Luigi Camilleri Street, Victoria, Gozo
10A, South Street, Valletta, Malta
M: +356 79821005
E: peritdeborahbusuttil@gmail.com

0 1 2 3
METRES
SCALE 1:50

0 1 2 3 4 5 6
METRES
SCALE 1:100

Note:

1. This drawing is the sole property of Architect Deborah Busuttil. It should not be copied or transmitted by any means, in part of in whole without the permission of the Architect.
2. This drawn is not to be scaled. All dimensions to be checked by the Contractor and are to be his responsibility.
3. Drawing, dimension errors, and omissions are to be reported to the Architect immediately on discovery.
4. All dimensions are in millimeters unless otherwise state.
5. All floor areas are approximate.

client: Mr. C. Cassar		title: Side Elevation		
site: Site off Triq is-Saghtar, Victoria		date: Jan 2022	scale: 1:100	drawing no.: 06
description: To excavate site to construct reservoir and garage for private cars at basement level, two maisonettes at ground floor, 4 flats at first and second floor and two penthouses at recessed floor level.	file ref: C05-21	drawn by: AS	revisions: - -	