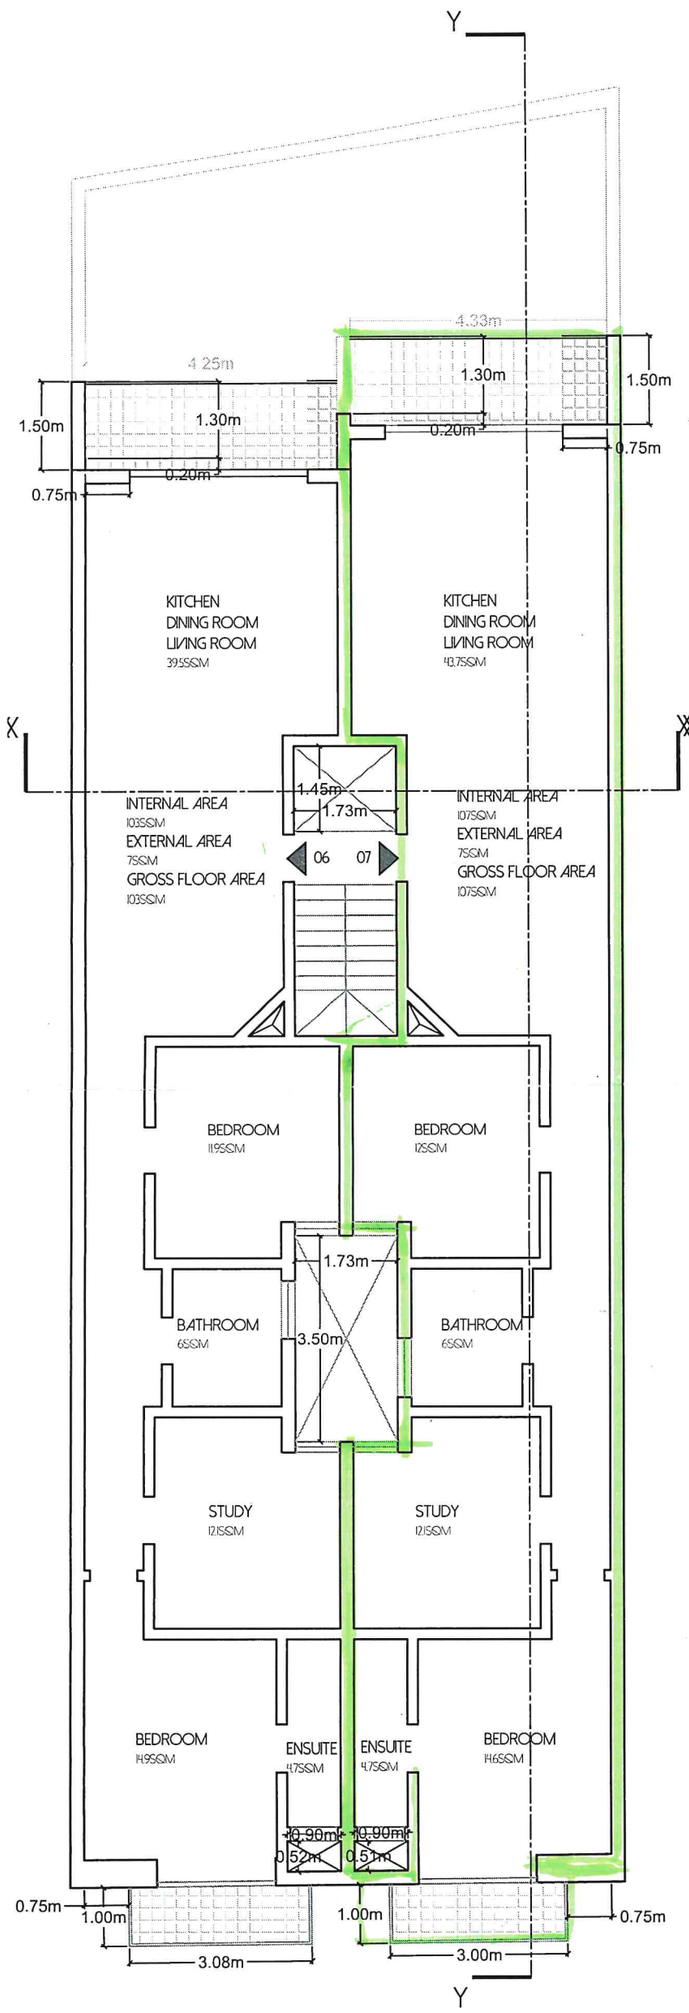

PROPOSED THIRD FLOOR LEVEL PLAN

SCALE 1:100

CLEAN COPY

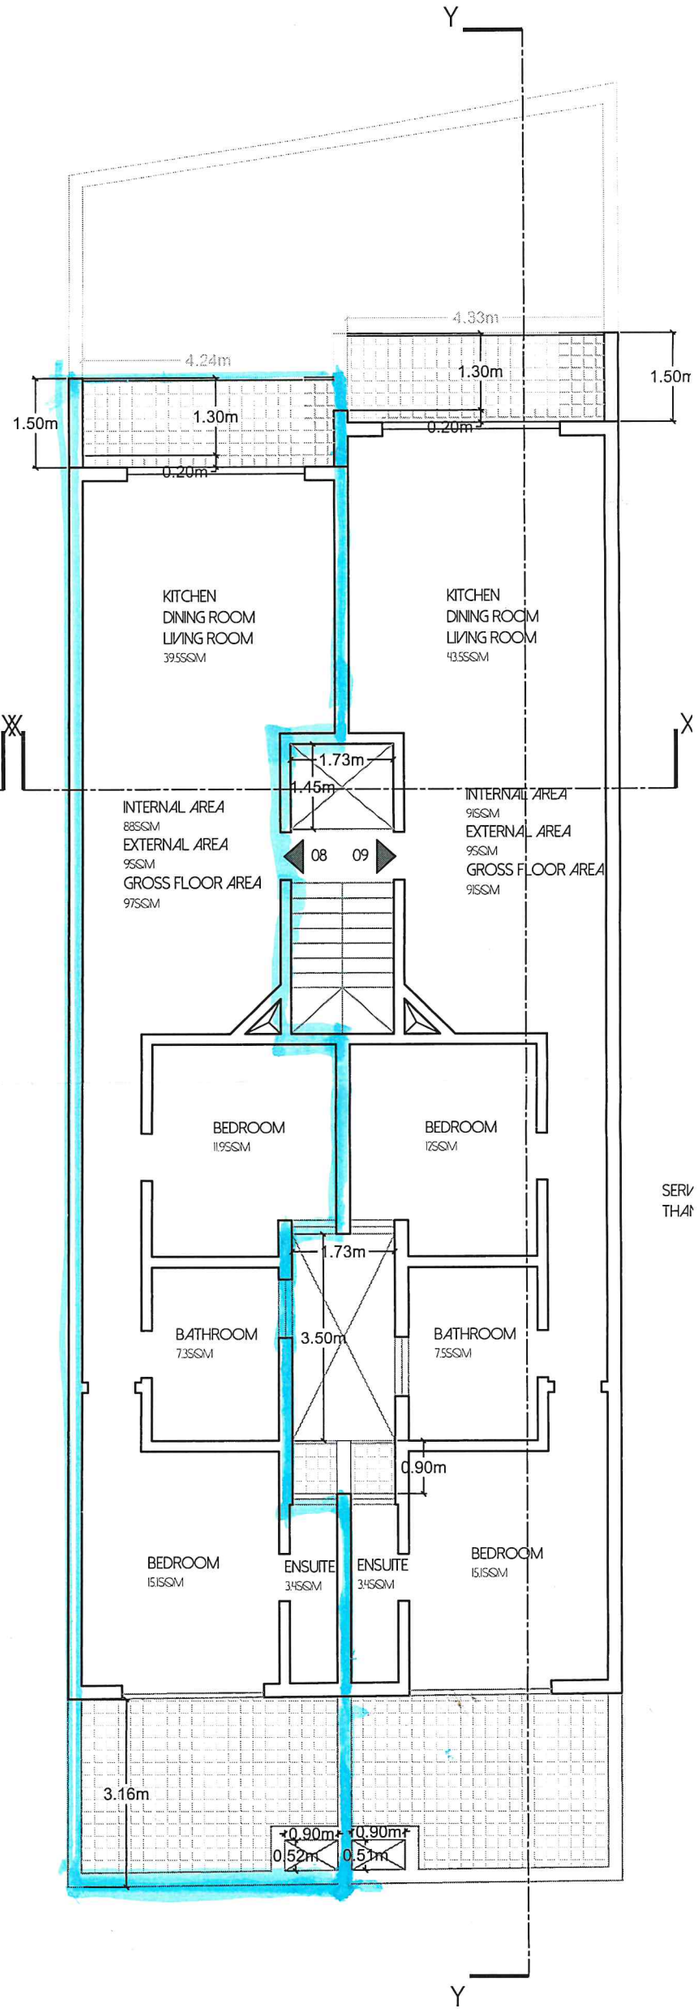

PROPOSED RECEDED FLOOR LEVEL PLAN

SCALE 1:100

CLEAN COPY