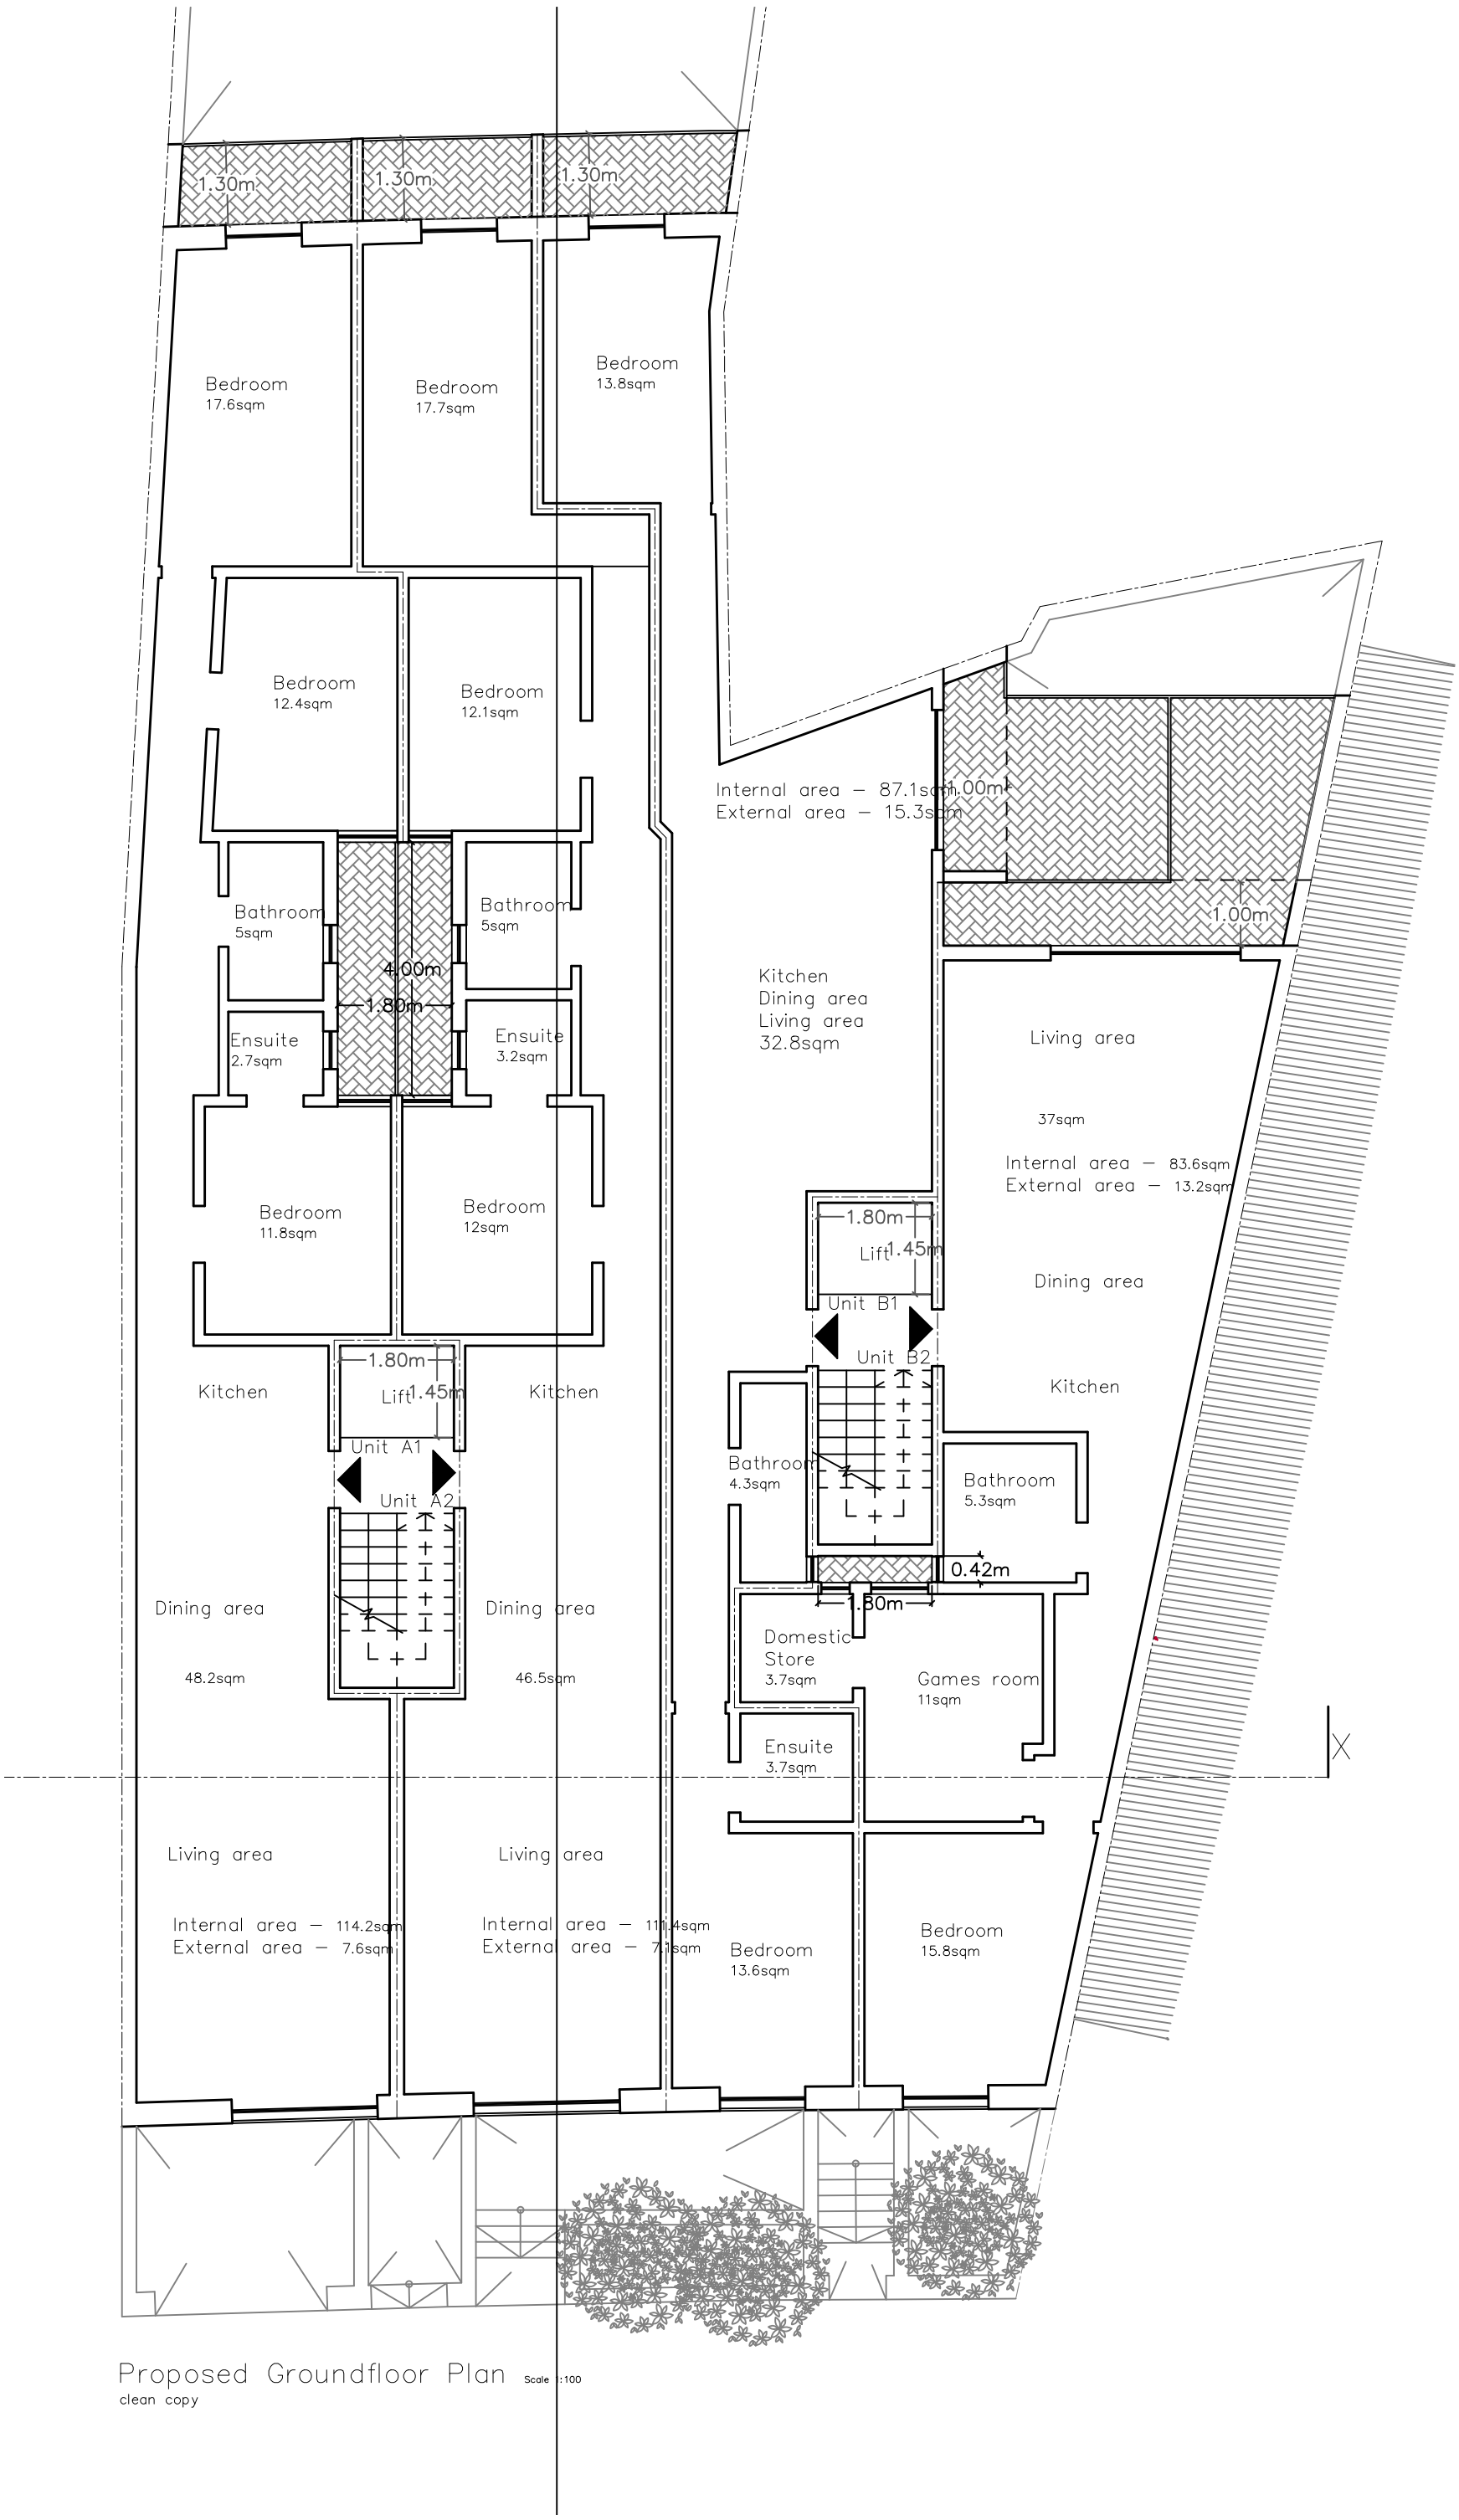

Proposed Groundfloor Plan Scale 1:100

clean copy