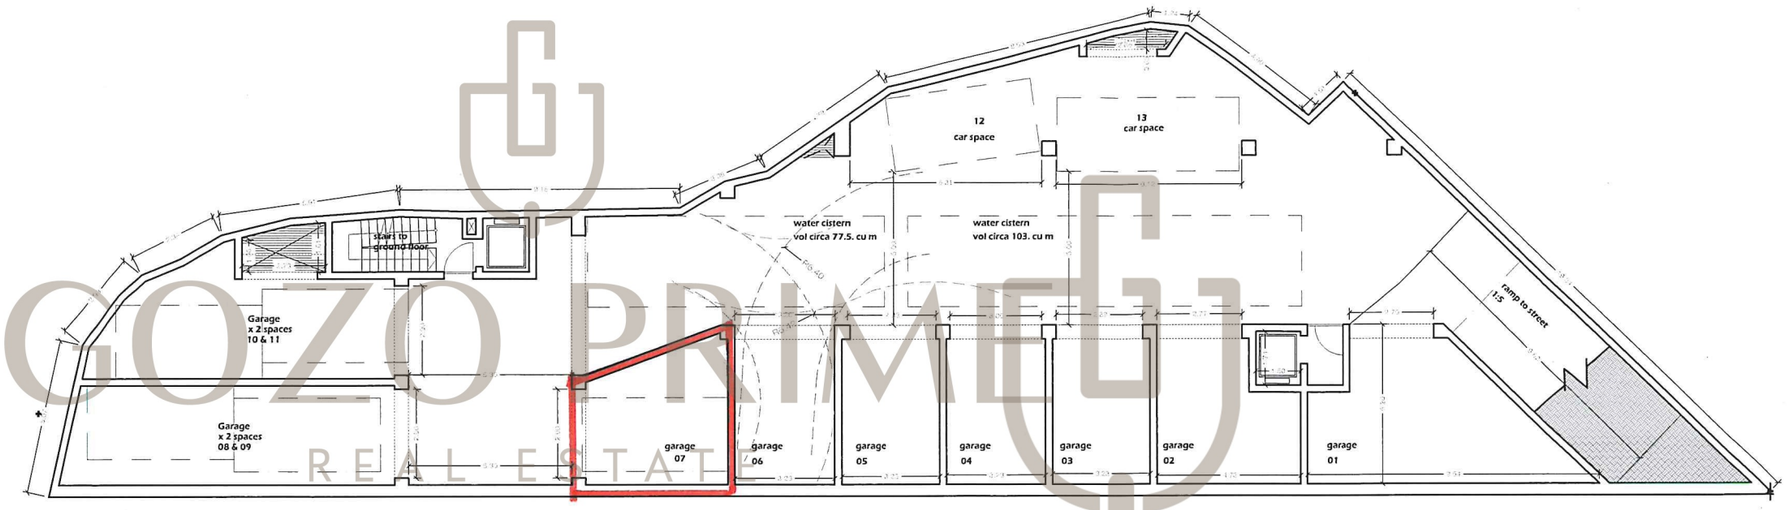

Approved **basement floor plan** PA1456/21

No proposed changes Scale1:100

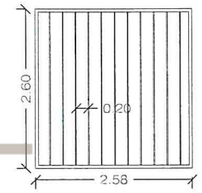

Proposed **detail of aluminium railing for the internal yard** Scale1:50

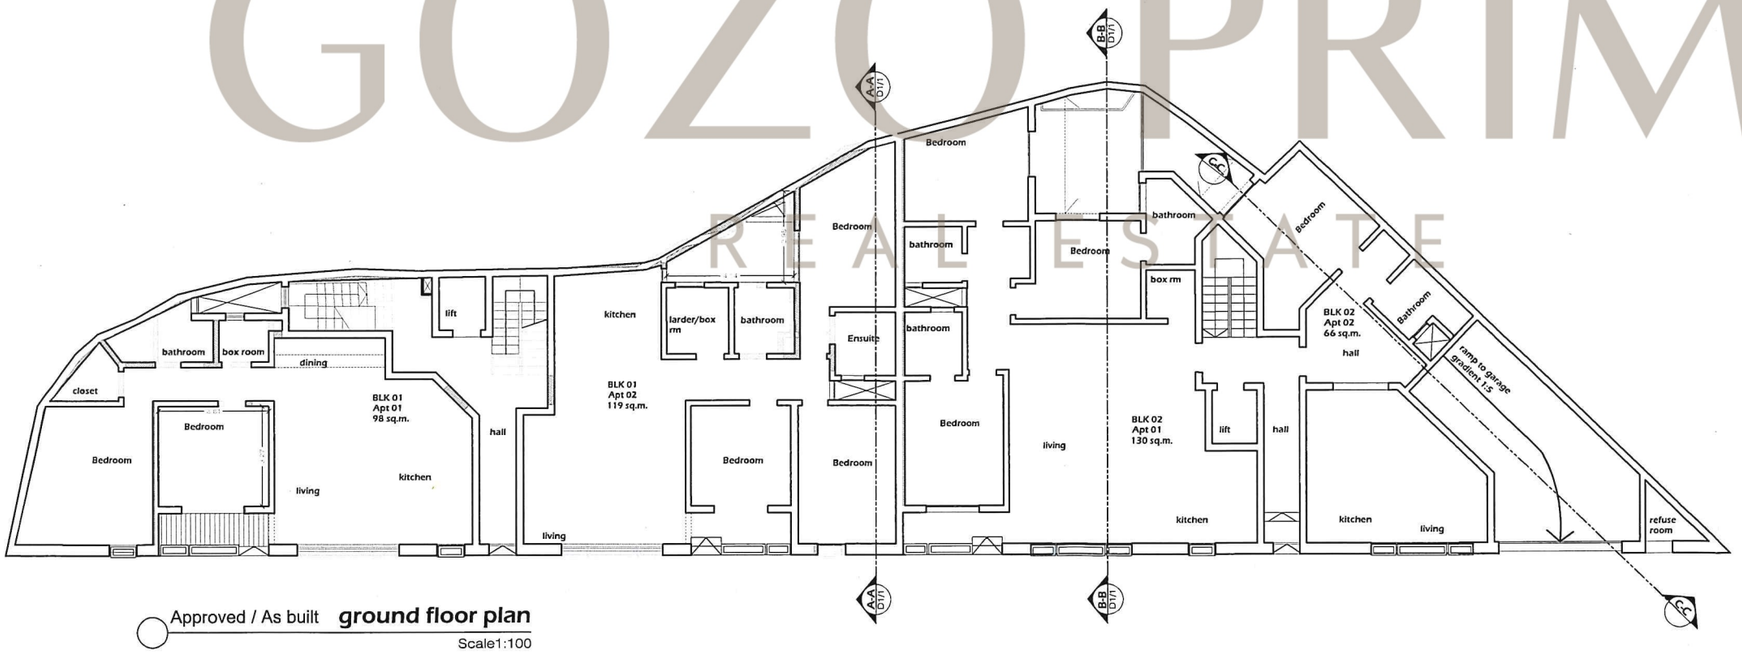

Approved / As built **ground floor plan**

Scale1:100

1 0 1 2 5 10 15 20m

SCALE 1:100

GOZO PRIME
REAL ESTATE

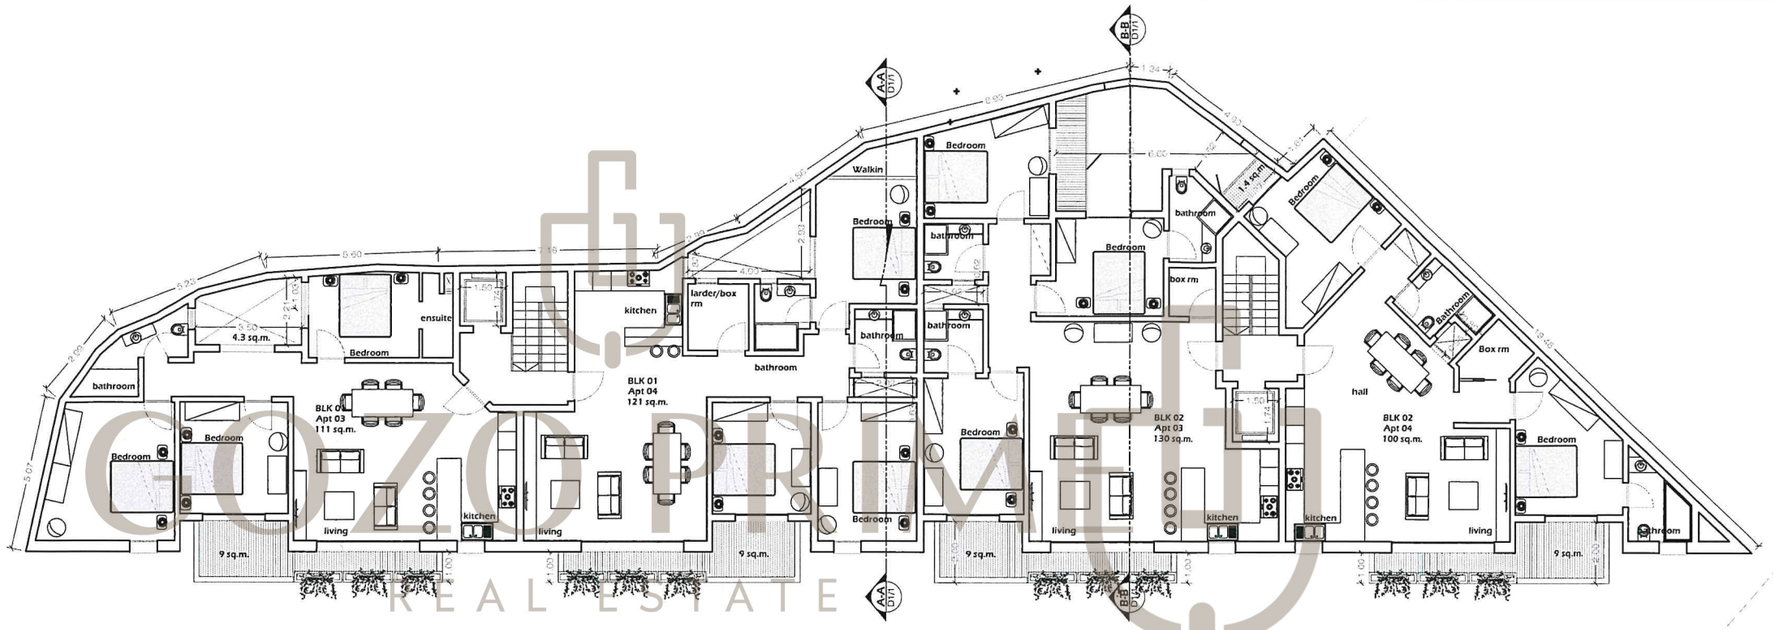

Proposed **third floor plan**
Scale1:100

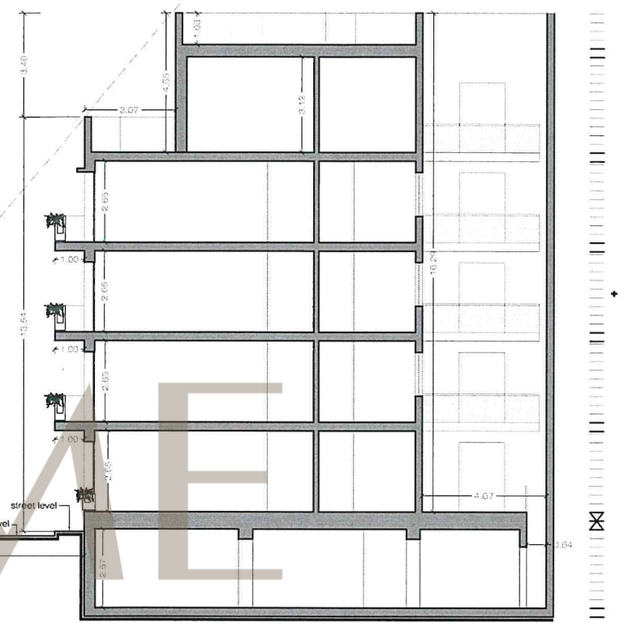

Proposed **section BB**
Scale1:100

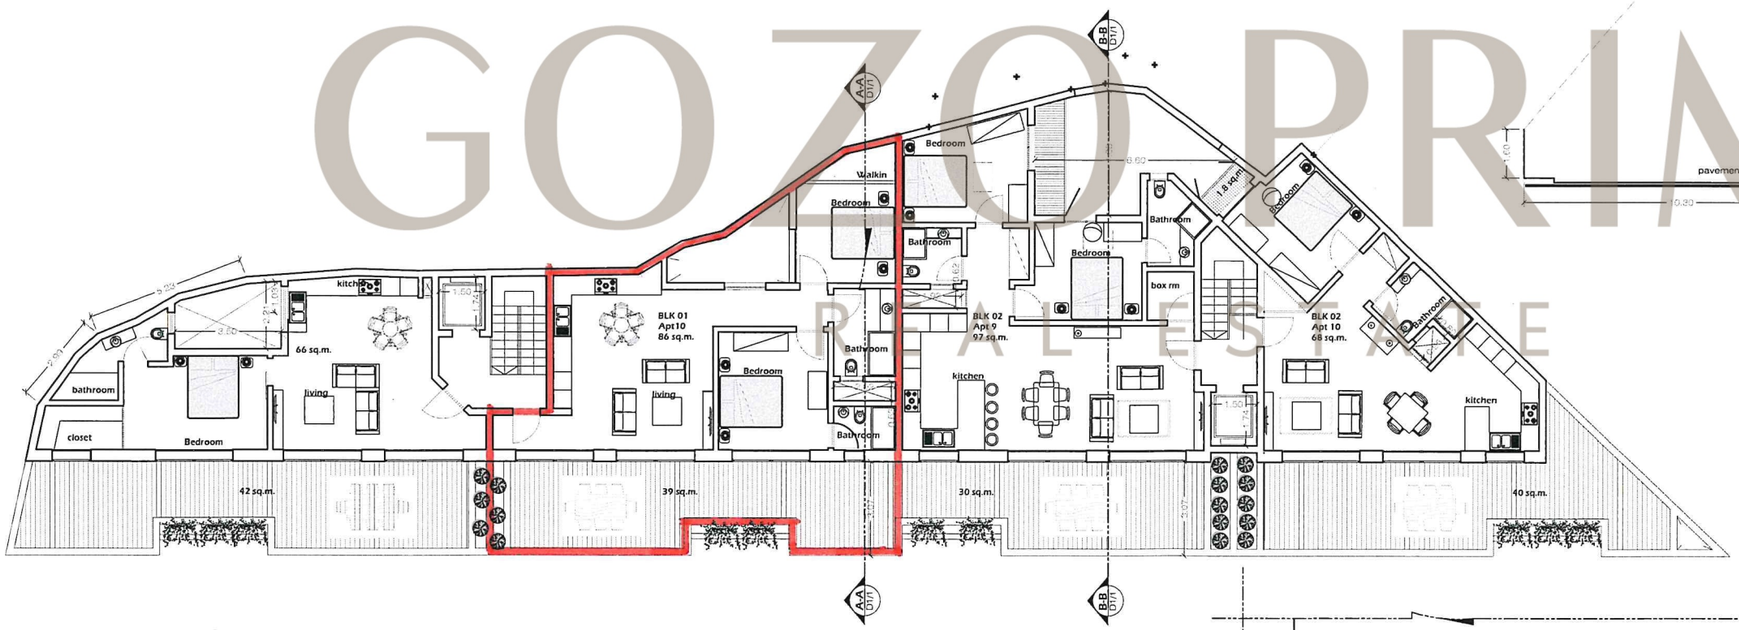

Proposed **receeded floor plan**
Scale1:100

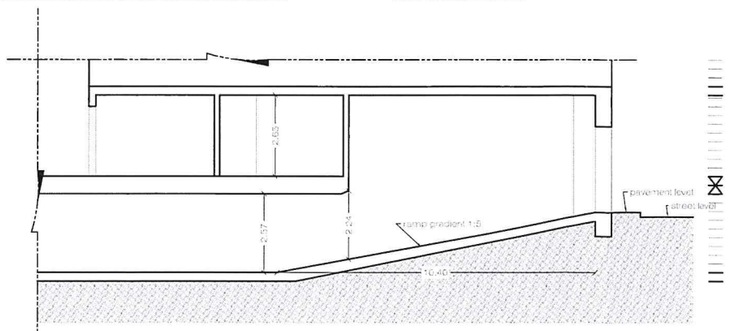

Proposed **section CC through ramp**
Scale1:100

1 0 1 2 5 10 15 20m
SCALE 1 : 100

GOZO PRIME REAL ESTATE

Copyright © Dimech Architectural Design, 2019|All work remains the property of Dimech Architectural Design, unless expressly granted by written permission from the author)

Jathon Abela - 30/05/2022