A3 @ 1:100

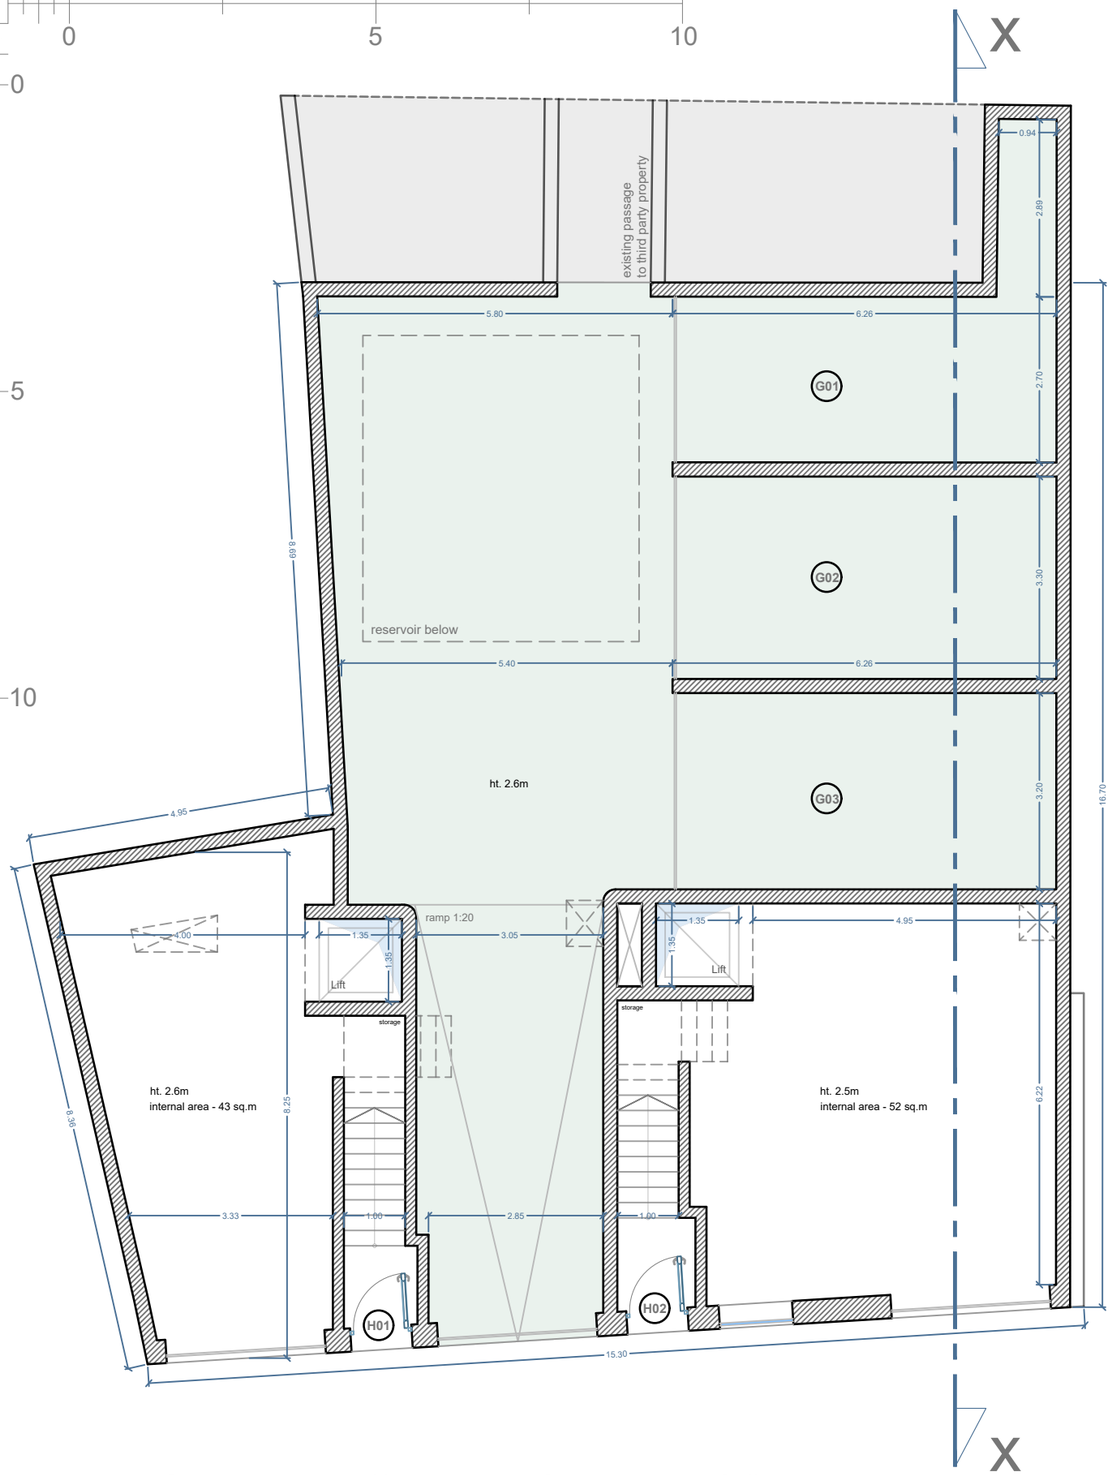

Proposed Ground Floor Level 0
scale 1:100

Proposed First Floor Level 1
scale 1:100