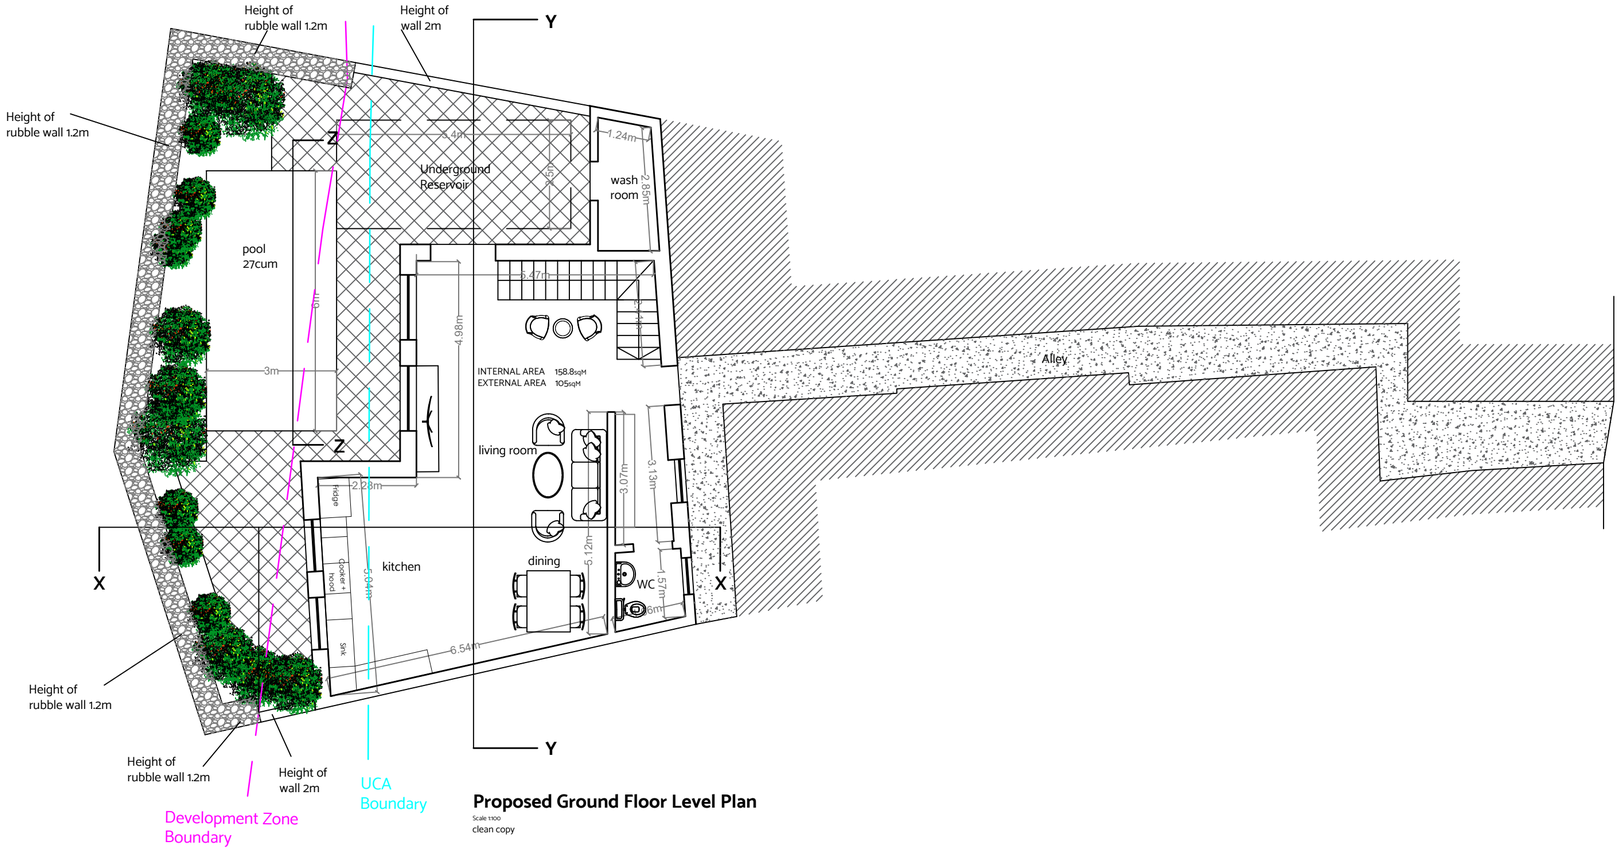

Proposed Ground Floor Level Plan

Scale 1:100
clean copy

Proposed First Floor Level Plan

Scale 1:100
clean copy

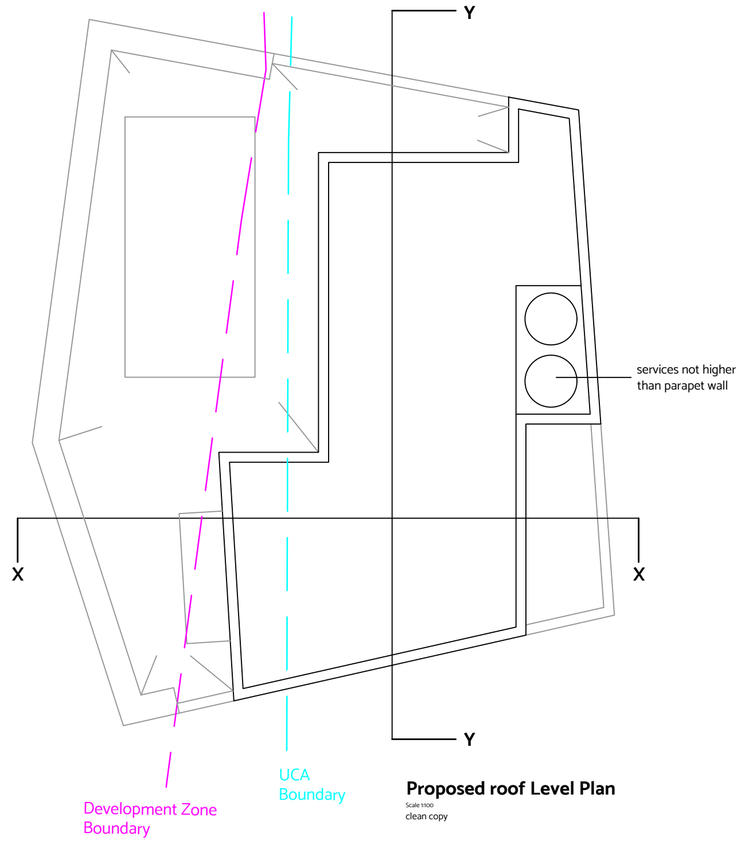

Proposed roof Level Plan

Scale 1:100
clean copy