RECEDED FLOOR

PROPOSED SCALE 1:100

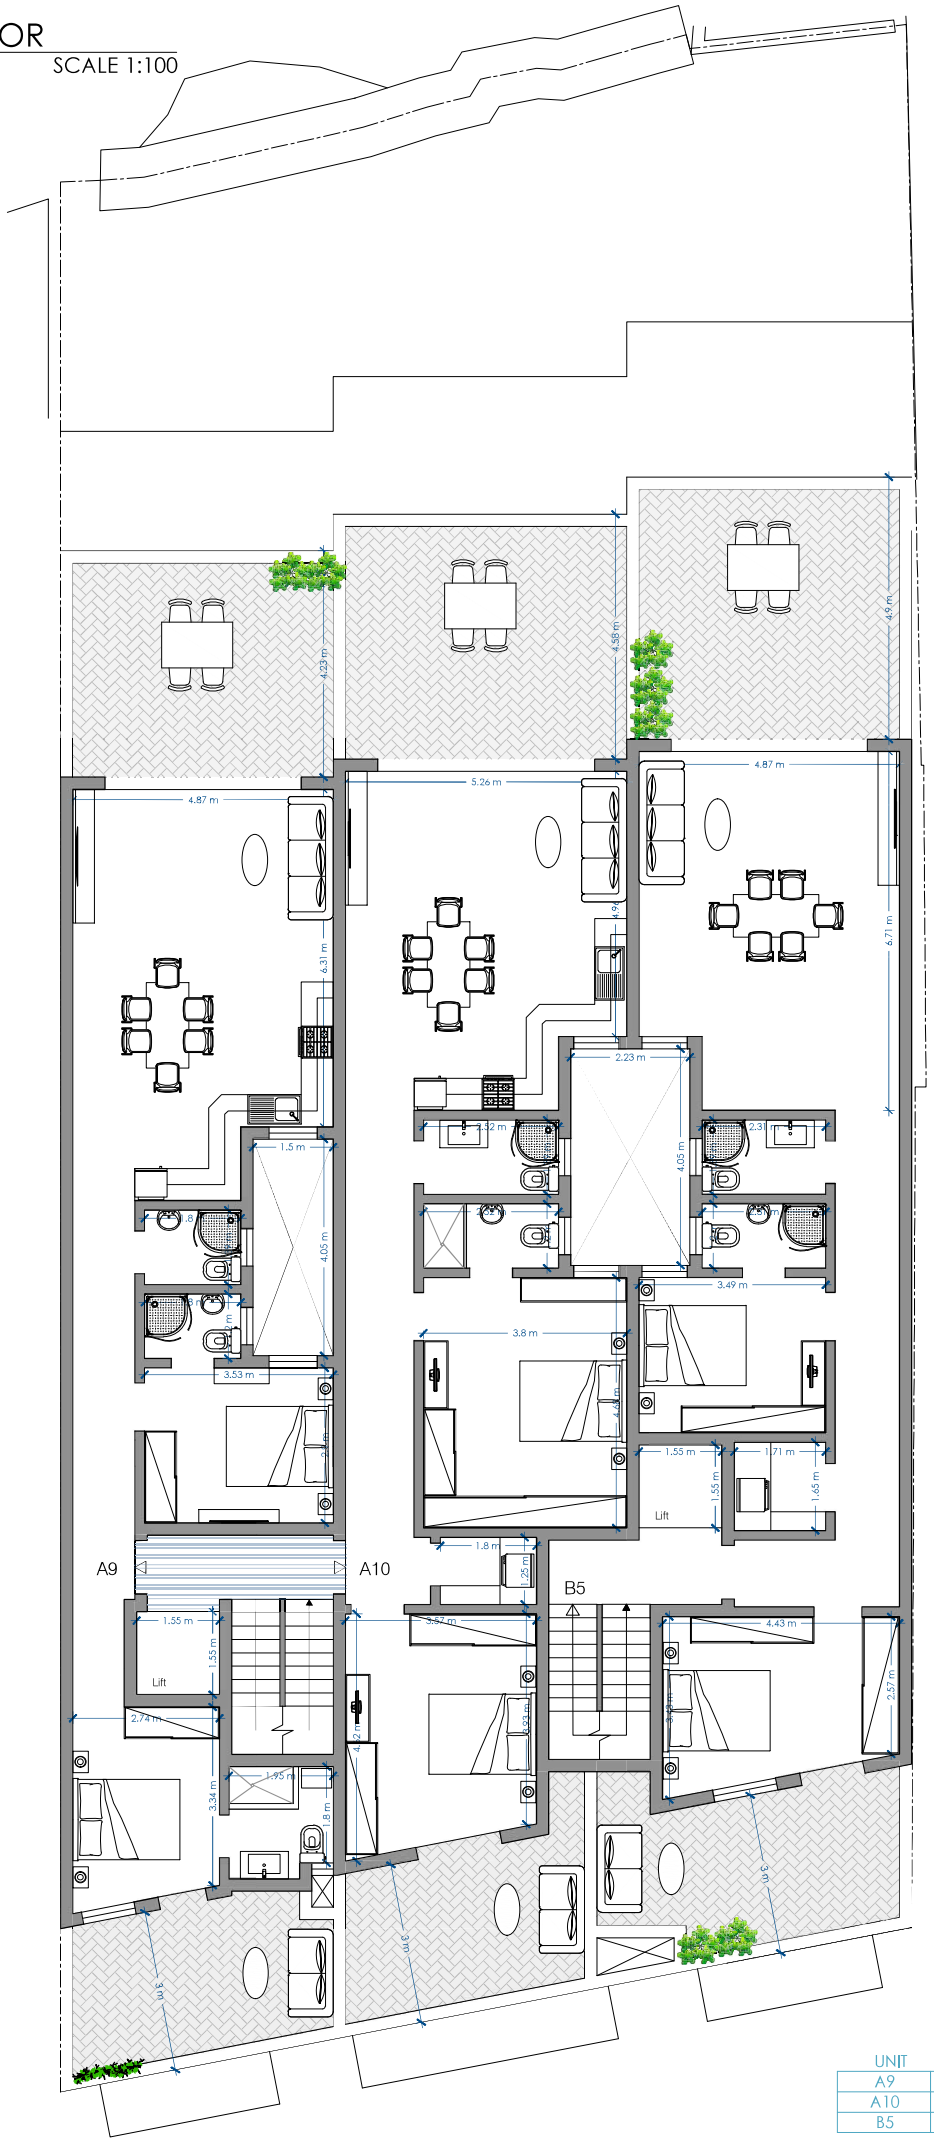

UNIT	INTERNAL	EXTERNAL	TOTAL
A9	87.7 sqm	36.7 sqm	124.4 sqm
A10	97.3 sqm	40.6 sqm	137.9 sqm
B5	90.2 sqm	43.5 sqm	133.7 sqm

Scale 1:100