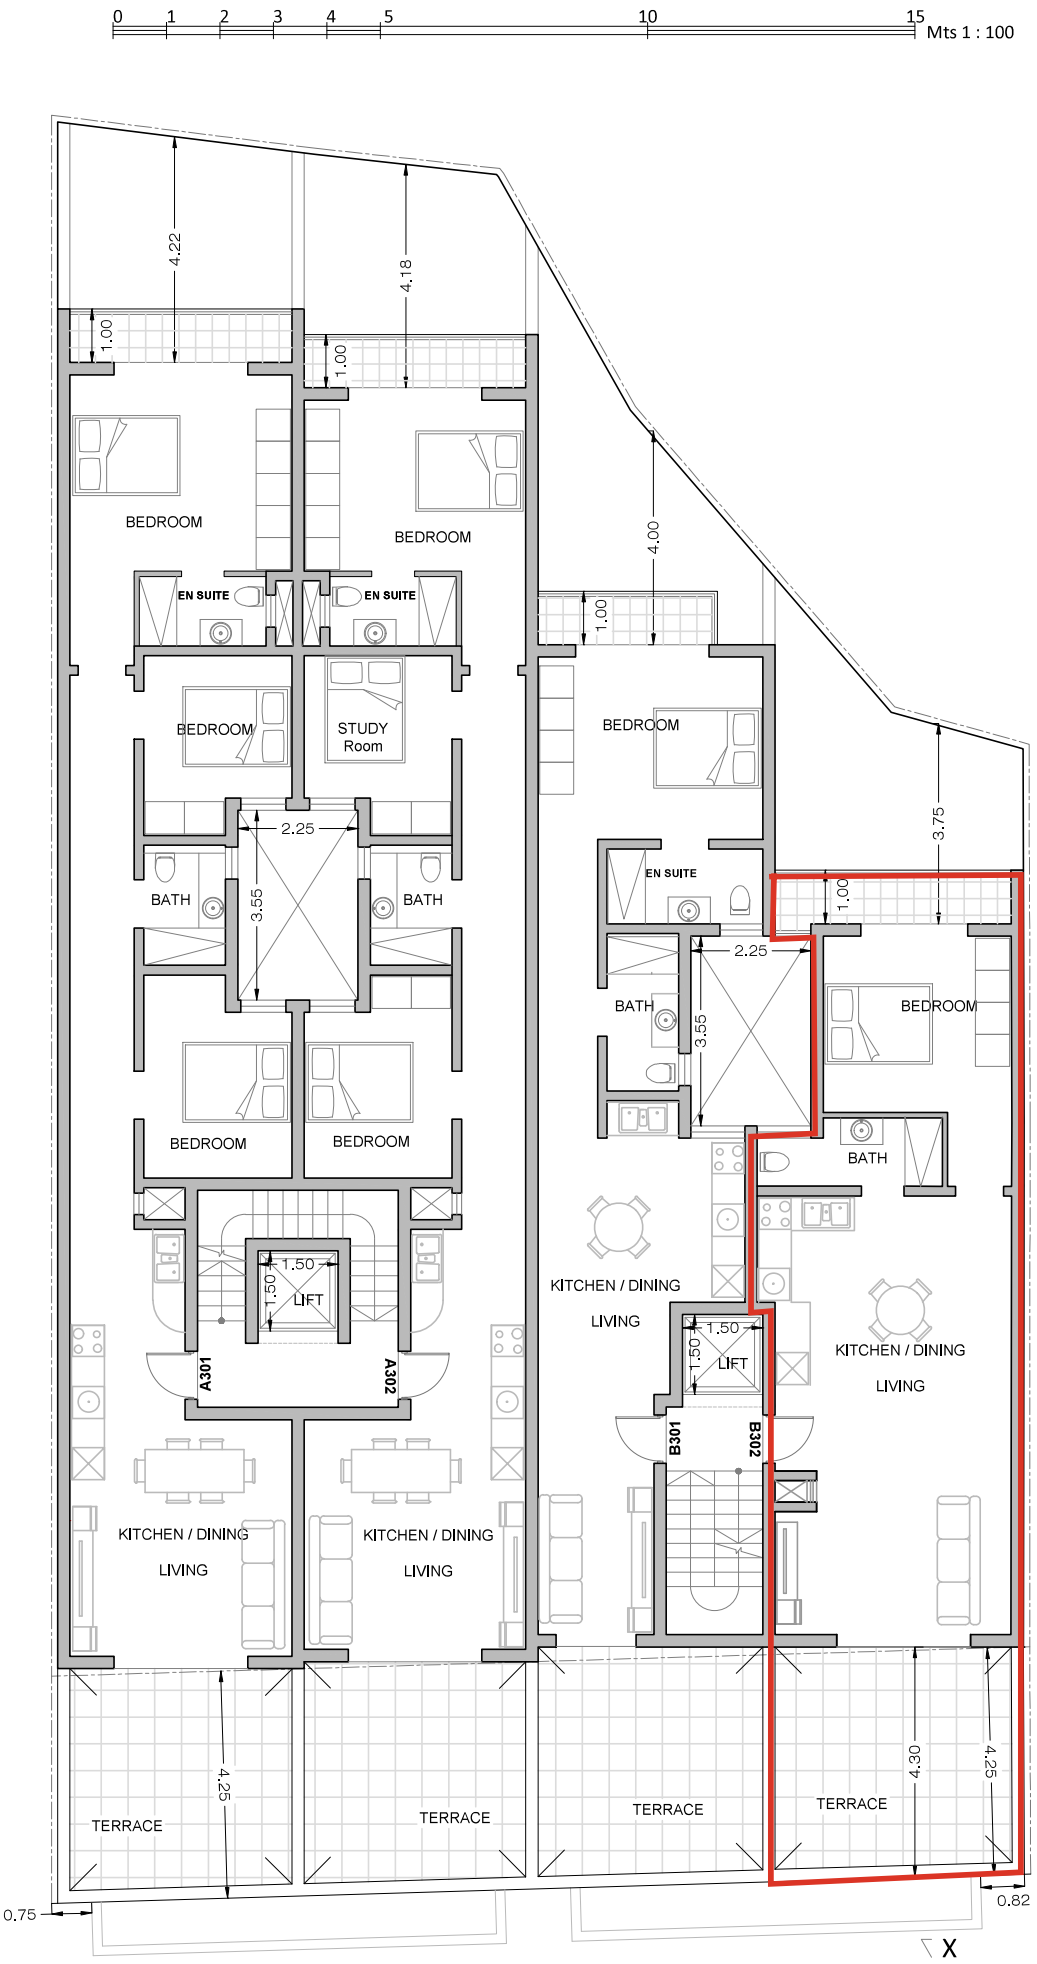

AREAS

UNIT	INTERNAL	EXTERNAL
A301	98m²	21m²
A302	90m²	21m²
B301	64m²	21m²
B302	63m²	22m²

LOWER RECEDED FLOOR

PROPOSED Scale 1:100